Appendix N

PAUL'S NURSERY®

Landscape Design/Installation - Project Management - Garden Store

December 23, 2011

Mr.Joseph Dioguardi Jr.
Engineer/Land Surveyor
110 Bayville Ave
Bayville, New York 11709

Dear Mr. Dioguardi,

Thank you for allowing us here at Paul's Nursery to document/identify trees located at the proposed sub-division. My name is Joseph Piscitelli; I have a degree in Landscape Architecture from the University of Georgia. Paul's Nursery has been in business since 1975. Our prime source of business is Landscape, Design, Build and Site management of landscape projects here on Long Island. All of our landscape design projects require us to visit sites and determine existing tree names and their value to the clients' property. Below you will find a written observation of the trees asked to identify and list:

Most of the trees located at the site are species second growth trees predominantly Locust, Oak, Maple, and Birch. The trees that we were asked to identify appeared to be in a general healthy and satisfactory condition. The trees of greater value to the site are the large Oaks and Beeches found outside the proposed right of way and related disturbance area. We understand that all trees in the R.O.W and related disturbance area will be removed. Trees outside the disturbance area that are to be retained should be pruned and removed of any dead wood for safety and tree health purposes.

If you have any questions please feel free to call the office.

Sincerely,

Joe Piscitelli
Landscape/Nursery Professional
Paul's Nursery

200 Glen Cove Road, Old Brookville, NY 11545 516-676-0630 Fax: 516-676-0675

www.paulsnursery.com

THE OAKS AT MILL RIVER

MILL RIVER ROAD
INC. VILLAGE OF UPPER BROOKVILLE
NASSAU COUNTY, NEW YORK

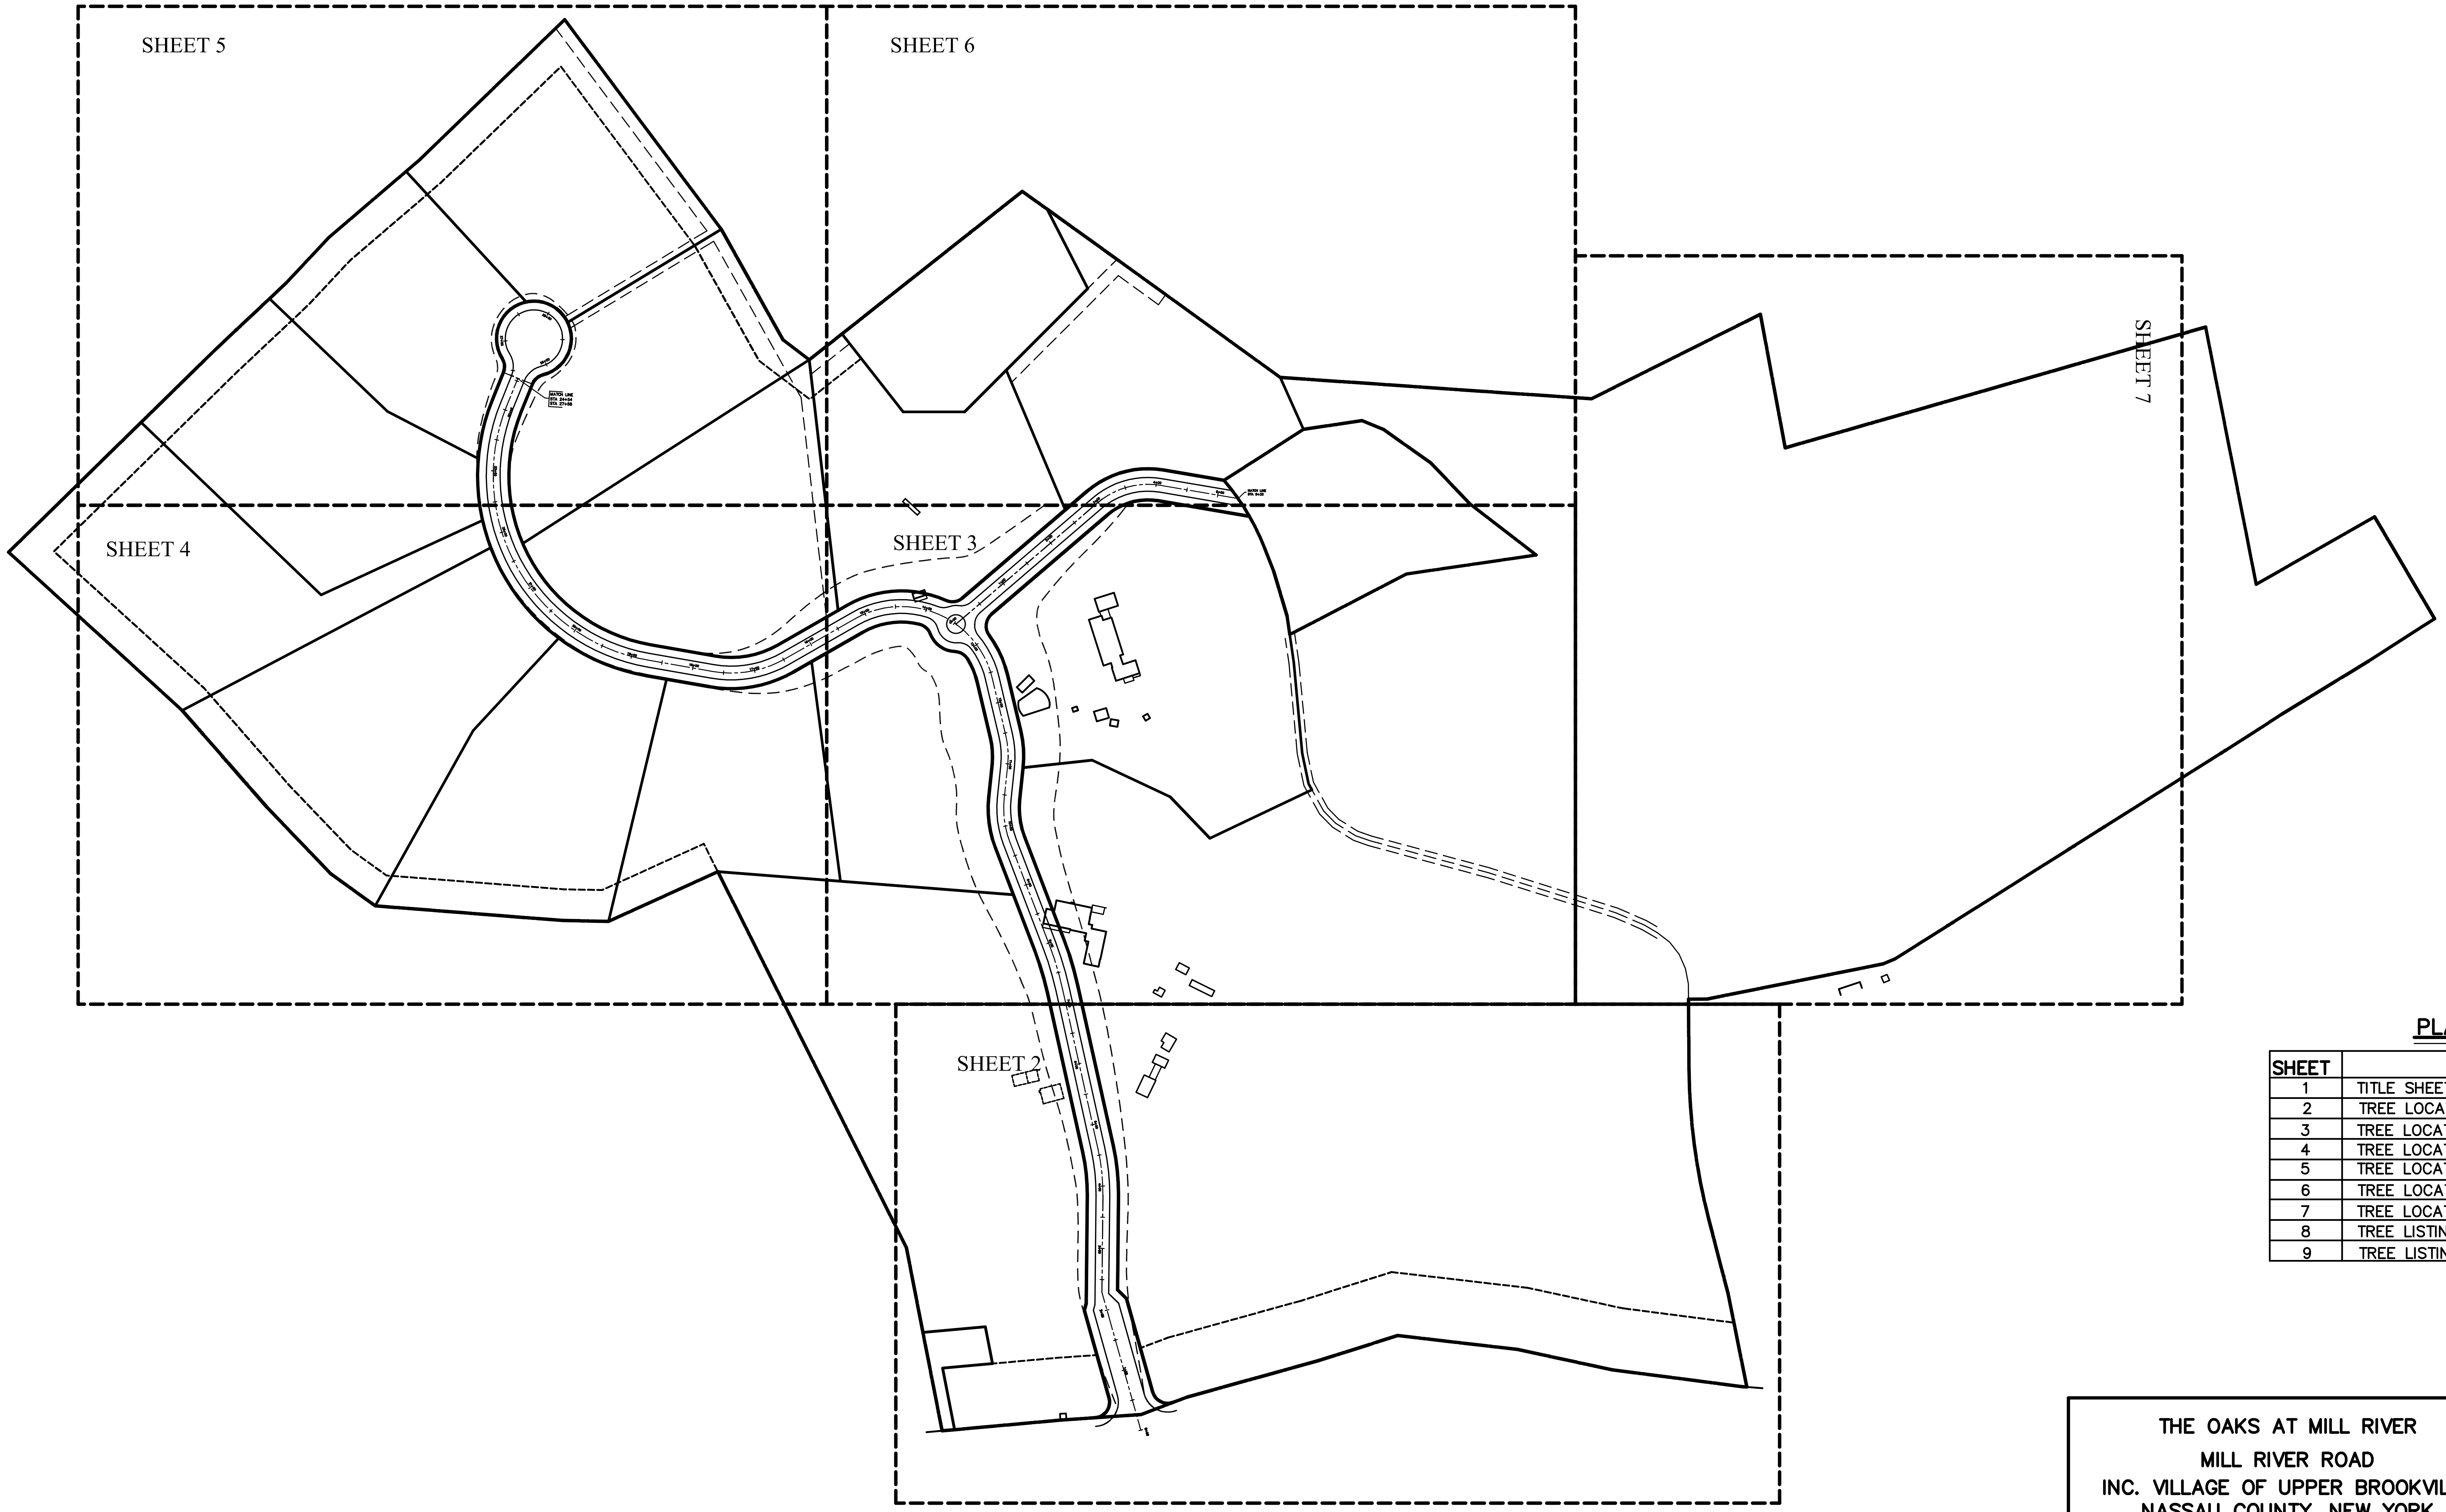

PLAN INDEX

SHEET	PLAN(S)
1	TITLE SHEET
2	TREE LOCATIONS CONSERVATION EASEMENT
3	TREE LOCATIONS PARCELS 1 & 13
4	TREE LOCATIONS PARCELS 2–5
5	TREE LOCATIONS PARCELS 6–10
6	TREE LOCATIONS PARCELS 10–12
7	TREE LOCATIONS CONSERVATION EASEMENT
8	TREE LISTING
9	TREE LISTING

DRAWING ALTERATION

IT IS A VIOLATION OF LAW FOR ANY PERSON, UNLESS ACTING UNDER THE DIRECTION OF LICENSED ARCHITECT, PROFESSIONAL ENGINEER, LANDSCAPE ARCHITECT, OR LAND SURVEYOR TO ALTER ANY ITEM ON THIS DOCUMENT IN ANY WAY.

ANY LICENSEE WHO ALTERS THIS DOCUMENT IS REQUIRED BY LAW TO AFFIX HIS OR HER SEAL AND THE NOTATION "ALTERED BY" FOLLOWED BY HIS OR HER SIGNATURE AND SPECIFIC DESCRIPTION OF THE ALTERATIONS. PURSUANT TO EDUCATION LAW SECTION 7209

THE OAKS AT MILL RIVER
MILL RIVER ROAD
INC. VILLAGE OF UPPER BROOKVILLE
NASSAU COUNTY, NEW YORK

TREE LOCATION PLAN

JOSEPH E. DIOGUARDI Jr.
ENGINEER/LAND SURVEYOR
110 BAYVILLE AVENUE
BAYVILLE, NEW YORK 11709
PHONE/FAX (516) 628 – 9291

SCALE: 1" = 150'
DATE: 11/21/2001

MATCH SHEET 3 OF 9
CONSERVATION AREA
CONSERVATION AREA
CONSERVATION AREA
CONSERVATION AREA
℄ OF MOHAWK DRIVE
SOUTH DRIVE
LIMITS OF POSSIBLE DISTURBANCE
DRAINAGE
DRAINAGE CONSERVATION AREA
JERICHO WATER DISTRICT BOOSTER STATION AREA
20' WIDE ACCESS STRIP
MILL RIVER ROAD
0+00
1+00
2+00
3+00
4+00
5+00
6+00
7+00

NOTE

TREES SHOWN WITHIN PROPOSED DISTURBED AREA LIMITS INCLUDING STORM WATER BASIN TO BE REMOVED UNLESS OTHERWISE NOTED.

LEGEND

○ TREE UNDER 18"ø
✱ TREE OVER 18"ø

THE OAKS AT MILL RIVER
MILL RIVER ROAD
INC. VILLAGE OF UPPER BROOKVILLE
NASSAU COUNTY, NEW YORK

TREE LOCATION PLAN

JOSEPH E. DIOGUARDI Jr.
ENGINEER/LAND SURVEYOR
110 BAYVILLE AVENUE
BAYVILLE, NEW YORK 11709

PHONE/FAX (516) 628 – 9291

SCALE: 1" = 40'
DATE: 11/21/2001

SHEET 2 OF 9

DRAWING ALTERATION

IT IS A VIOLATION OF LAW FOR ANY PERSON, UNLESS ACTING UNDER THE DIRECTION OF LICENSED ARCHITECT, PROFESSIONAL ENGINEER, LANDSCAPE ARCHITECT, OR LAND SURVEYOR TO ALTER ANY ITEM ON THIS DOCUMENT IN ANY WAY.

ANY LICENSEE WHO ALTERS THIS DOCUMENT IS REQUIRED BY LAW TO AFFIX HIS OR HER SEAL AND THE NOTATION "ALTERED BY" FOLLOWED BY HIS OR HER SIGNATURE AND SPECIFIC DESCRIPTION OF THE ALTERATIONS. PURSUANT TO EDUCATION LAW SECTION 7209

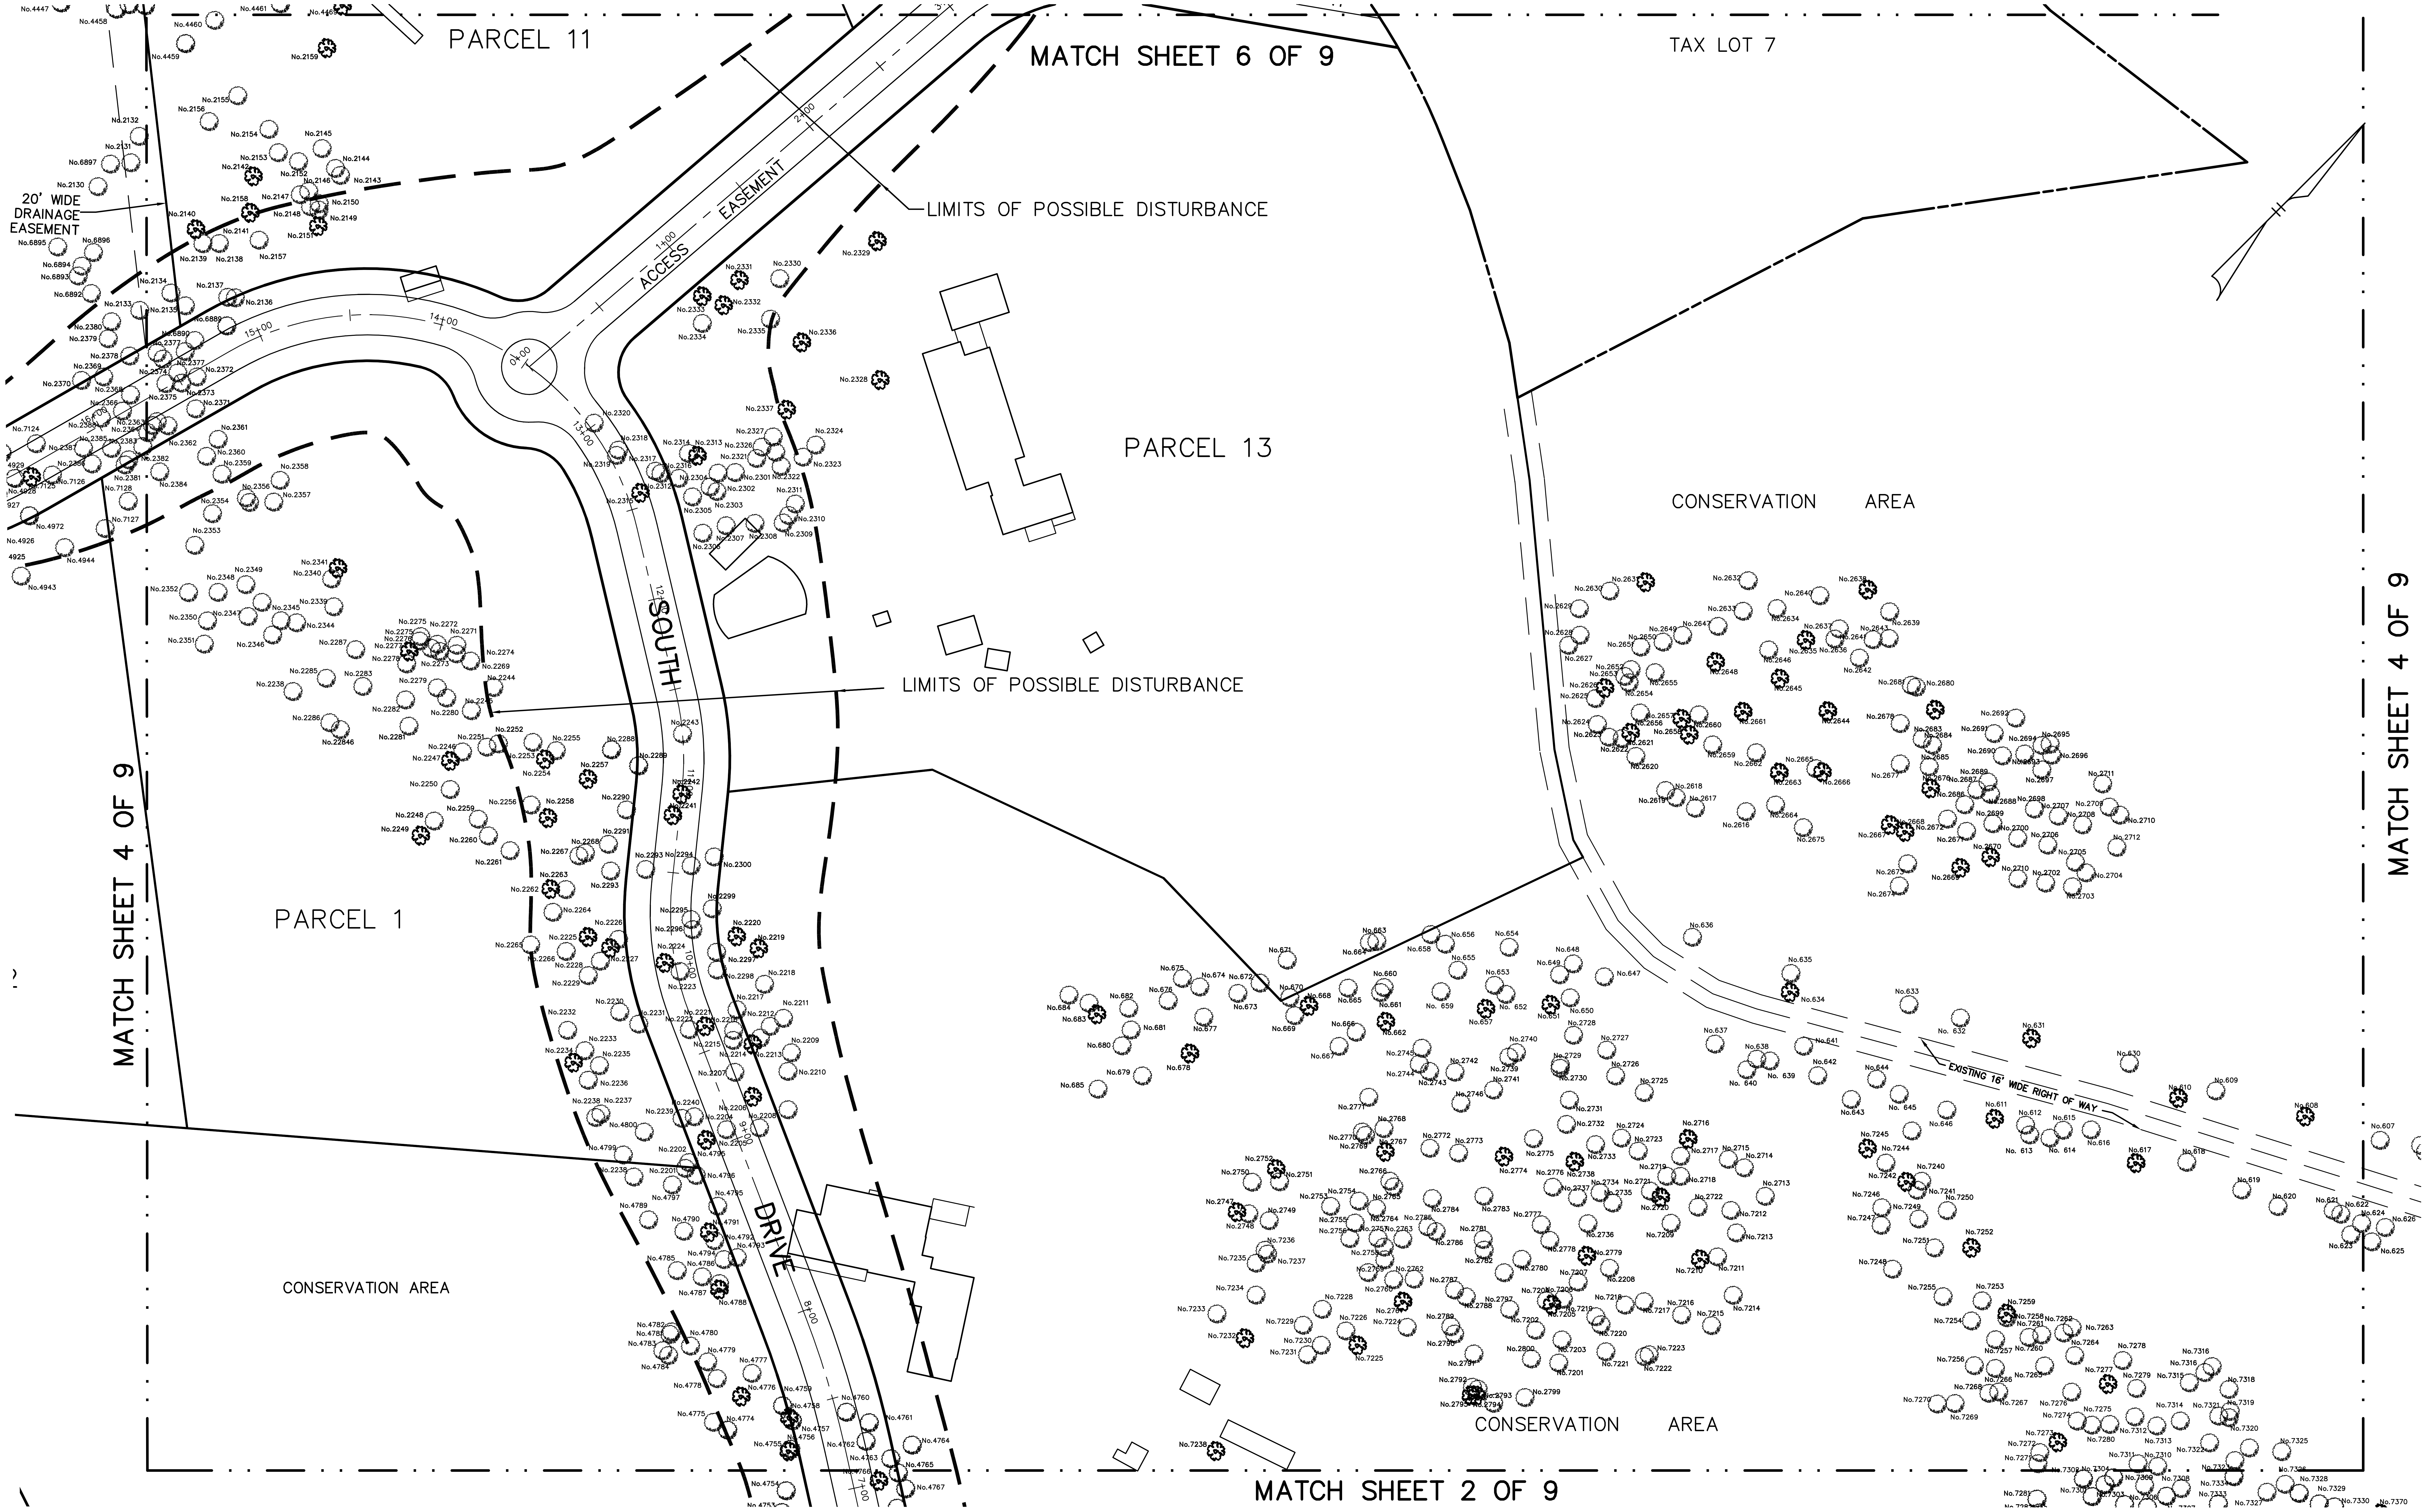
PARCEL 11
MATCH SHEET 6 OF 9
TAX LOT 7
LIMITS OF POSSIBLE DISTURBANCE
20' WIDE DRAINAGE EASEMENT
ACCESS EASEMENT
PARCEL 13
CONSERVATION AREA
MATCH SHEET 4 OF 9
LIMITS OF POSSIBLE DISTURBANCE
SOUTH DRIVE
PARCEL 1
EXISTING 16' WIDE RIGHT OF WAY
CONSERVATION AREA
CONSERVATION AREA
MATCH SHEET 2 OF 9
MATCH SHEET 4 OF 9

DRAWING ALTERATION

IT IS A VIOLATION OF LAW FOR ANY PERSON, UNLESS ACTING UNDER THE DIRECTION OF LICENSED ARCHITECT, PROFESSIONAL ENGINEER, LANDSCAPE ARCHITECT, OR LAND SURVEYOR TO ALTER ANY ITEM ON THIS DOCUMENT IN ANY WAY.

ANY LICENSEE WHO ALTERS THIS DOCUMENT IS REQUIRED BY LAW TO AFFIX HIS OR HER SEAL AND THE NOTATION "ALTERED BY" FOLLOWED BY HIS OR HER SIGNATURE AND SPECIFIC DESCRIPTION OF THE ALTERATIONS. PURSUANT TO EDUCATION LAW SECTION 7209

NOTE

TREES SHOWN WITHIN PROPOSED DISTURBED AREA LIMITS INCLUDING STORM WATER BASIN TO BE REMOVED UNLESS OTHERWISE NOTED.

LEGEND

○	TREE UNDER 18"ø
✿	TREE OVER 18"ø

THE OAKS AT MILL RIVER

MILL RIVER ROAD
INC. VILLAGE OF UPPER BROOKVILLE
NASSAU COUNTY, NEW YORK

TREE LOCATION PLAN

JOSEPH E. DIOGUARDI Jr.
ENGINEER/LAND SURVEYOR
110 BAYVILLE AVENUE
BAYVILLE, NEW YORK 11709
PHONE/FAX (516) 628 – 9291

SCALE: 1" = 40'
DATE: 11/21/2001

SHEET 3 OF 9

MATCH SHEET 5 OF 9
MATCH SHEET 3 OF 9
PARCEL 6
PARCEL 5
PARCEL 4
PARCEL 3
PARCEL 2
PARCEL 10
PARCEL
SOUTH
DRIVE
20' WIDE
DRAINAGE
EASEMENT
LIMITS OF POSSIBLE DISTURBANCE
50' WIDE
CONSERVATION
EASEMENT
15+00
18+00
19+00
20+00
21+00

NOTE

TREES SHOWN WITHIN PROPOSED DISTURBED AREA LIMITS INCLUDING STORM WATER BASIN TO BE REMOVED UNLESS OTHERWISE NOTED.

LEGEND

○ TREE UNDER 18"ø
✱ TREE OVER 18"ø

DRAWING ALTERATION

IT IS A VIOLATION OF LAW FOR ANY PERSON, UNLESS ACTING UNDER THE DIRECTION OF LICENSED ARCHITECT, PROFESSIONAL ENGINEER, LANDSCAPE ARCHITECT, OR LAND SURVEYOR TO ALTER ANY ITEM ON THIS DOCUMENT IN ANY WAY.

ANY LICENSEE WHO ALTERS THIS DOCUMENT IS REQUIRED BY LAW TO AFFIX HIS OR HER SEAL AND THE NOTATION "ALTERED BY" FOLLOWED BY HIS OR HER SIGNATURE AND SPECIFIC DESCRIPTION OF THE ALTERATIONS. PURSUANT TO EDUCATION LAW SECTION 7209

THE OAKS AT MILL RIVER
MILL RIVER ROAD
INC. VILLAGE OF UPPER BROOKVILLE
NASSAU COUNTY, NEW YORK

TREE LOCATION PLAN

JOSEPH E. DIOGUARDI Jr.
ENGINEER/LAND SURVEYOR
110 BAYVILLE AVENUE
BAYVILLE, NEW YORK 11709
PHONE/FAX (516) 628 – 9291

SCALE: 1" = 40'
DATE: 11/21/2001

SHEET 4 OF 9

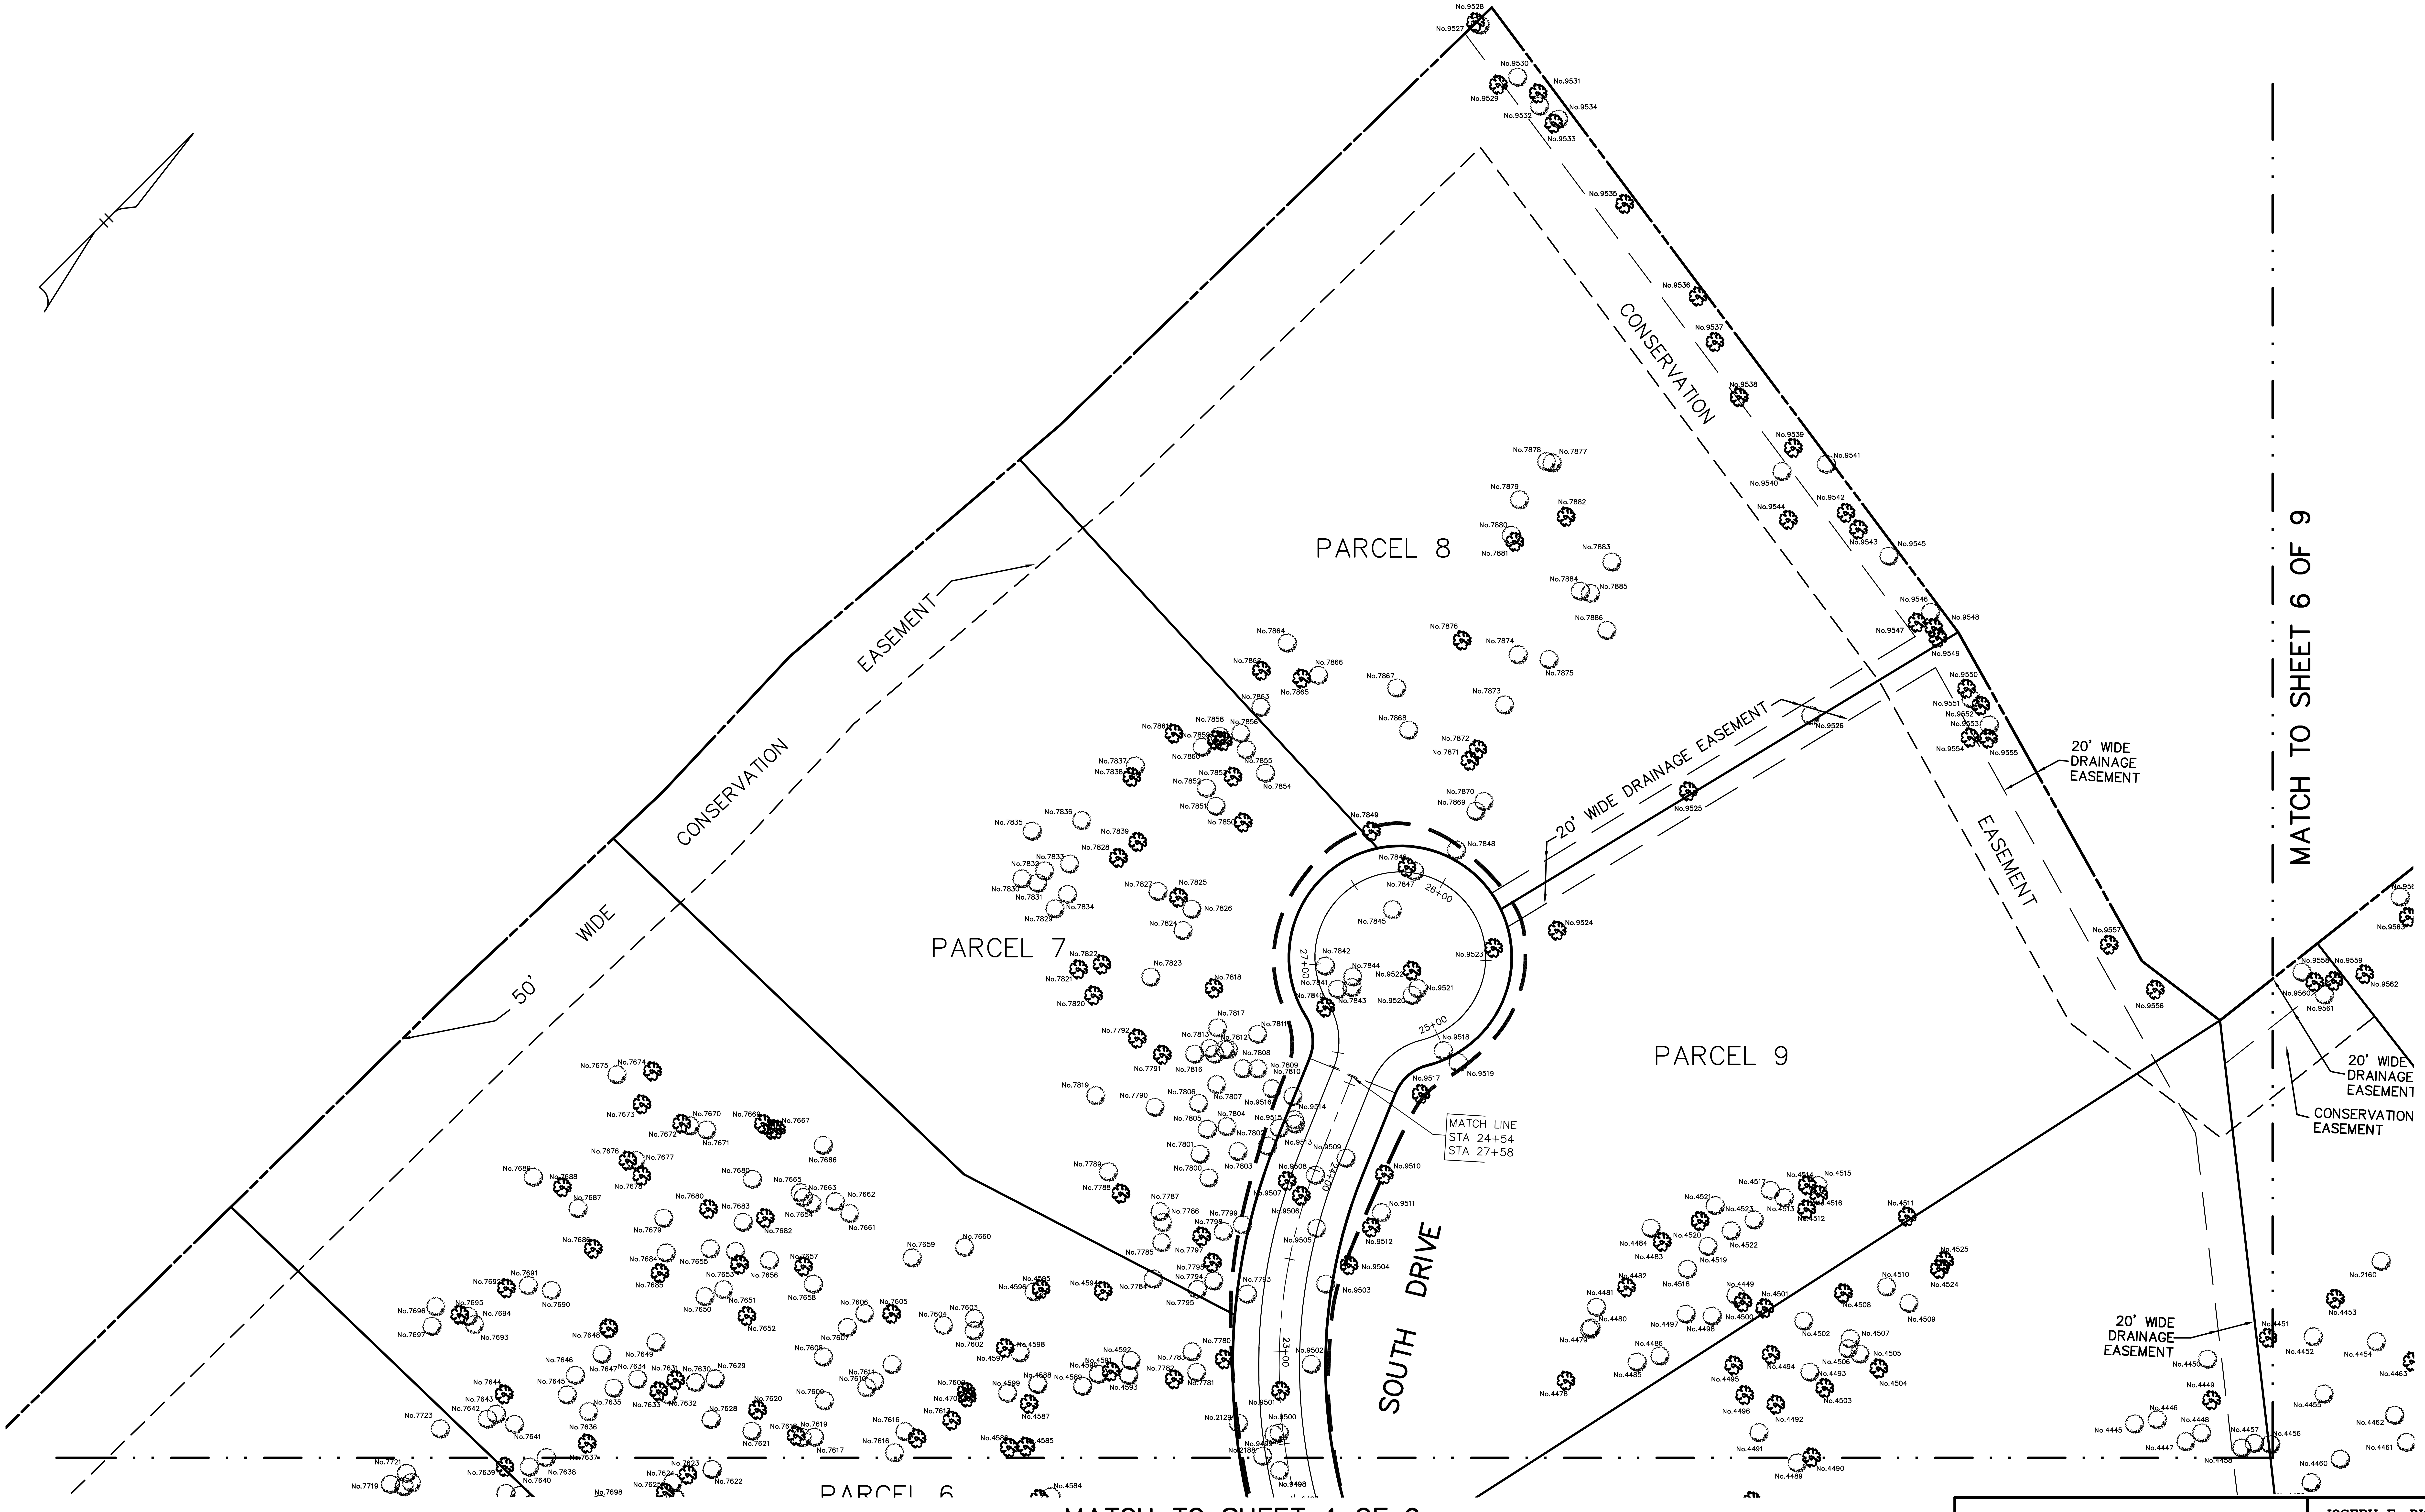
MATCH TO SHEET 6 OF 9
PARCEL 8
PARCEL 7
PARCEL 9
PARCEL 6
CONSERVATION EASEMENT
50' WIDE CONSERVATION EASEMENT
20' WIDE DRAINAGE EASEMENT
20' WIDE DRAINAGE EASEMENT
20' WIDE DRAINAGE EASEMENT
20' WIDE DRAINAGE EASEMENT
CONSERVATION EASEMENT
SOUTH DRIVE
MATCH LINE
STA 24+54
STA 27+58
23+00
24+00
25+00
26+00
27+00

MATCH TO SHEET 4 OF 9

DRAWING ALTERATION

IT IS A VIOLATION OF LAW FOR ANY PERSON, UNLESS ACTING UNDER THE DIRECTION OF LICENSED ARCHITECT, PROFESSIONAL ENGINEER, LANDSCAPE ARCHITECT, OR LAND SURVEYOR TO ALTER ANY ITEM ON THIS DOCUMENT IN ANY WAY.

ANY LICENSEE WHO ALTERS THIS DOCUMENT IS REQUIRED BY LAW TO AFFIX HIS OR HER SEAL AND THE NOTATION "ALTERED BY" FOLLOWED BY HIS OR HER SIGNATURE AND SPECIFIC DESCRIPTION OF THE ALTERATIONS. PURSUANT TO EDUCATION LAW SECTION 7209

NOTE

TREES SHOWN WITHIN PROPOSED DISTURBED AREA LIMITS INCLUDING STORM WATER BASIN TO BE REMOVED UNLESS OTHERWISE NOTED.

LEGEND

- ○ TREE UNDER 18"ø
- ✿ TREE OVER 18"ø

THE OAKS AT MILL RIVER
MILL RIVER ROAD
INC. VILLAGE OF UPPER BROOKVILLE
NASSAU COUNTY, NEW YORK

TREE LOCATION PLAN

JOSEPH E. DIOGUARDI Jr.
ENGINEER/LAND SURVEYOR
110 BAYVILLE AVENUE
BAYVILLE, NEW YORK 11709

PHONE/FAX (516) 628 - 9291

SCALE: 1" = 40'
DATE: 11/21/2001

SHEET 5 OF 9

MATCH SHEET 7 OF 9
MATCH SHEET 3 OF 9
PARCEL 12
PARCEL 11
TAX LOT 7
CONSERVATION AREA
STORM WATER STORAGE BASIN
20' WIDE DRAINAGE EASEMENT
20' WIDE DRAINAGE EASEMENT
20' WIDE DRAINAGE EASEMENT
CONSERVATION EASEMENT
ACCESS EASEMENT
3+00
4+00
5+00
MATCH LINE STA 5+33

DRAWING ALTERATION

IT IS A VIOLATION OF LAW FOR ANY PERSON, UNLESS ACTING UNDER THE DIRECTION OF LICENSED ARCHITECT, PROFESSIONAL ENGINEER, LANDSCAPE ARCHITECT, OR LAND SURVEYOR TO ALTER ANY ITEM ON THIS DOCUMENT IN ANY WAY.

ANY LICENSEE WHO ALTERS THIS DOCUMENT IS REQUIRED BY LAW TO AFFIX HIS OR HER SEAL AND THE NOTATION "ALTERED BY" FOLLOWED BY HIS OR HER SIGNATURE AND SPECIFIC DESCRIPTION OF THE ALTERATIONS. PURSUANT TO EDUCATION LAW SECTION 7209

NOTE

TREES SHOWN WITHIN PROPOSED DISTURBED AREA LIMITS INCLUDING STORM WATER BASIN TO BE REMOVED UNLESS OTHERWISE NOTED.

LEGEND

- ○ TREE UNDER 18"ø
- ✻ TREE OVER 18"ø

THE OAKS AT MILL RIVER
MILL RIVER ROAD
INC. VILLAGE OF UPPER BROOKVILLE
NASSAU COUNTY, NEW YORK

TREE LOCATION PLAN

JOSEPH E. DIOGUARDI Jr.
ENGINEER/LAND SURVEYOR
110 BAYVILLE AVENUE
BAYVILLE, NEW YORK 11709
PHONE/FAX (516) 628 - 9291

SCALE: 1" = 40'
DATE: 11/21/2001

MATCH SHEET 2 OF 9
MATCH SHEET 3 OF 9
MATCH SHEET 6 OF 9
CONSERVATION AREA

NOTE

TREES SHOWN WITHIN PROPOSED DISTURBED AREA LIMITS INCLUDING STORM WATER BASIN TO BE REMOVED UNLESS OTHERWISE NOTED.

LEGEND

○ TREE UNDER 18"ø
✱ TREE OVER 18"ø

THE OAKS AT MILL RIVER
MILL RIVER ROAD
INC. VILLAGE OF UPPER BROOKVILLE
NASSAU COUNTY, NEW YORK

TREE LOCATION PLAN

JOSEPH E. DIOGUARDI Jr.
ENGINEER/LAND SURVEYOR
110 BAYVILLE AVENUE
BAYVILLE, NEW YORK 11709
PHONE/FAX (516) 628 - 9291

SCALE: 1" = 40'
DATE: 11/21/2001

SHEET 7 OF 9

DRAWING ALTERATION

IT IS A VIOLATION OF LAW FOR ANY PERSON, UNLESS ACTING UNDER THE DIRECTION OF LICENSED ARCHITECT, PROFESSIONAL ENGINEER, LANDSCAPE ARCHITECT, OR LAND SURVEYOR TO ALTER ANY ITEM ON THIS DOCUMENT IN ANY WAY.

ANY LICENSEE WHO ALTERS THIS DOCUMENT IS REQUIRED BY LAW TO AFFIX HIS OR HER SEAL AND THE NOTATION "ALTERED BY" FOLLOWED BY HIS OR HER SIGNATURE AND SPECIFIC DESCRIPTION OF THE ALTERATIONS. PURSUANT TO EDUCATION LAW SECTION 7209

No.	ELEV.	DIA.	SPECIES
55	204.8	12	BIRCH
56	215.2	10	OAK
57	211.2	14	BIRCH
59	215.3	8	BIRCH
60	212.8	10	OAK
61	197.7	8	TWIN BIRCH
62	209.6	8	DECIDUOUS
63	203.4	13	TWIN DECIDUOUS
64	198.9	10	OAK
65	208.4	20	OAK
66	213.6	12	BIRCH
67		8	OAK
68	199.3	14	OAK
69	199.1	8	DECIDUOUS
70	199.5	16	OAK
71	199.6	8	BIRCH
72	195.7	16	OAK
73	200.5	14	BIRCH
74	204.5	18	OAK
75	191.2	12	BIRCH
76	188.9	10	BIRCH
77		11	TWIN DECIDUOUS
78	206.0	9	OAK
79	196.6	8	DECIDUOUS
80		8	BEECH
81	202.5	9	DECIDUOUS
82	199.4	10	DECIDUOUS
83	204.6	16	OAK
84	211.6	10	DECIDUOUS
85	216.1	12	OAK
86	216.7	10	BIRCH
87	217.3	8	BIRCH
88	216.3	12	DECIDUOUS
89	217.4	11	DECIDUOUS
90	215.5	10	DECIDUOUS
91	209.5	9	OAK
92	210.7	20	OAK
93	206.7	8	OAK
94	205.1	9	BEECH
95	206.5	8	OAK
96	208.5	16	DECIDUOUS
97	210.7	13	BIRCH
98	211.4	10	BIRCH
99	216.3	10	DECIDUOUS
100	211.2	11	BEECH
501	67.0	10	DECIDUOUS
502	67.7	32	PINE
503	67.0	10	MAPLE
504	66.4	12	DECIDUOUS
505	66.6	14	DECIDUOUS
506	67.3	8	DECIDUOUS
507	69.2	42	PINE
508	68.1	8	DECIDUOUS
509	69.2	12	LOCUST
510	67.7	18	MAPLE
511	72.4	30	DECIDUOUS
512	74.4	14	DECIDUOUS
513	75.2	12	DECIDUOUS
514	84.0	14	LOCUST
515	85.4	18	DECIDUOUS
516	86.7	20	DECIDUOUS
517	96.1	28	DECIDUOUS
518	98.5	8	MAPLE
519	99.9	10	BIRCH
520	99.0	12	BIRCH
521	96.3	8	MAPLE
522	93.1	14	MAPLE
523	92.3	12	BIRCH
524	91.9	16	BIRCH
525	97.5	12	BIRCH
526	101.6	20	DECIDUOUS
527	102.4	8	BIRCH
528	104.3	8	BIRCH
529	103.6	10	BIRCH
530	98.7	10	BIRCH
531	95.4	10	BIRCH
532	97.0	12	DECIDUOUS
533	97.3	8	DECIDUOUS
534	96.8	12	BIRCH
535	103.1	12	BIRCH
536	106.8	8	BIRCH
537	102.5	10	BIRCH
538	99.2	10	BIRCH
539	106.1	12	BIRCH
540	106.5	10	DECIDUOUS
541	106.7	18	BIRCH
542	103.6	10	DECIDUOUS
543	115.5	16	DECIDUOUS
544	113.5	22	OAK
545	106.6	10	DECIDUOUS
546	117.2	8	DECIDUOUS
547	115.4	16	DECIDUOUS
548	114.0	12	SPRUCE
549	117.3	10	BIRCH
550	118.8	8	BIRCH
551	126.7	10	BIRCH
552	123.1	24	OAK
553	121.9	10	BIRCH
554	119.0	20	OAK
555	115.6	16	DECIDUOUS
556	114.5	10	BIRCH
557	111.2	8	BIRCH
558	110.2	12	DECIDUOUS
559	108.8	14	BIRCH
560	114.0	30	OAK
561	113.5	20	OAK
562	115.6	32	DECIDUOUS
563	116.6	8	BIRCH
564	116.7	22	DECIDUOUS
565	115.4	8	DECIDUOUS
566	117.0	10	DECIDUOUS
567	122.1	10	BIRCH
568	128.9	8	OAK
569	129.6	14	BIRCH
570	119.2	8	BIRCH
571	118.7	22	DECIDUOUS
572	122.0	8	BIRCH
573	118.8	14	MAPLE
574	121.4	8	BIRCH
575	124.9	22	OAK
576	125.2	22	OAK
577	125.1	12	BIRCH
578	123.9	8	BIRCH
579	123.2	8	BIRCH
580	126.6	8	BIRCH
581	125.0	8	MAPLE
582	129.9	18	DECIDUOUS
583	135.8	18	DECIDUOUS
584	136.3	10	BIRCH
585	139.2	26	OAK
586	130.8	20	OAK
587	133.0	14	BIRCH
588	134.4	20	OAK
589	132.2	12	BIRCH
590	137.7	10	BIRCH
591	140.4	8	BIRCH
592	140.2	8	BIRCH
593	142.2	12	BIRCH
594	144.8	10	OAK
595	145.9	16	DECIDUOUS
596	142.5	14	MAPLE
597	138.9	20	OAK
598	137.5	12	BIRCH
599	144.2	18	BIRCH
600	144.4	8	DECIDUOUS
601	144.6	16	DECIDUOUS
602	149.4	16	DECIDUOUS
603	141.5	14	DECIDUOUS
604	139.9	10	BIRCH
605	137.3	12	BIRCH
606	137.7	10	BIRCH
607	138.8	14	OAK
608	144.2	18	DECIDUOUS
609	151.4	12	BIRCH
610	149.3	22	DECIDUOUS
611	169.5	24	OAK
612	164.8	12	DECIDUOUS
613	164.7	10	BIRCH
614	160.9	10	BIRCH
615	159.5	10	BIRCH
616	157.7	16	DECIDUOUS
617	157.2	18	OAK
618	152.4	8	DECIDUOUS
619	148.7	10	BIRCH
620	145.6	10	BIRCH
621	137.9	12	BIRCH
622	137.6	8	DECIDUOUS
623	139.7	10	BIRCH
624	136.2	8	BIRCH
625	137.1	10	BIRCH
626	133.2	8	BEECH
627	125.5	8	BIRCH
628	125.8	10	BIRCH
629	125.6	8	OAK
630	157.4	14	DECIDUOUS
631	164.0	26	BIRCH
632	169.7	14	BIRCH
633	173.2	14	OAK
634	182.5	18	DECIDUOUS
635	182.3	8	MAPLE
636	190.4	10	BEECH
637	187.9	12	DECIDUOUS
638	185.5	14	DECIDUOUS
639	183.9	12	DECIDUOUS
640	188.2	12	BIRCH
641	179.9	10	BIRCH
642	179.6	14	BIRCH
643	180.3	12	BIRCH
644	175.4	16	BIRCH
645	175.6	12	BIRCH
646	174.5	14	DECIDUOUS
647	196.3	8	BIRCH
648	198.3	12	BIRCH
649	198.8	10	BIRCH
650	197.4	10	BIRCH
651	197.5	36	DECIDUOUS
652	203.2	8	BIRCH
653	205.0	14	OAK
654	205.8	14	DECIDUOUS
655	210.0	12	BIRCH
656	212.4	12	MAPLE
657	206.4	18	BIRCH
658	214.4	12	MAPLE
659	212.3	12	BIRCH
660	218.2	8	BIRCH
661	218.9	16	OAK
662	217.3	22	OAK
663	219.4	8	BIRCH
664	219.9	10	BIRCH
665	221.4	12	BIRCH
666	219.0	16	BIRCH
667	218.9	8	BIRCH
668	223.7	18	OAK
669	222.6	10	OAK
670	224.6	8	BIRCH
671	227.0	10	OAK
672	225.3	8	MAPLE
673	223.8	12	OAK
674	224.0	8	BIRCH
675	224.7	14	OAK
676	222.4	12	MAPLE
677	221.2	14	OAK
678	216.9	20	OAK
679	216.1	8	DECIDUOUS
680	218.6	8	OAK
681	219.8	10	OAK
682	222.3	8	OAK
683	218.3	24	BIRCH
684	217.6	12	BIRCH
685	214.1	12	BIRCH
830	67.4	8	DECIDUOUS
831	66.3	24	DECIDUOUS
832	65.7	12	DECIDUOUS
833	66.2	22	DECIDUOUS
834	65.8	16	DECIDUOUS
835	65.8	20	DECIDUOUS
836	65.9	6	DECIDUOUS
837	67.4	28	DECIDUOUS
838	67.8	14	DECIDUOUS
839	69.6	8	MAPLE
840	69.3	8	MAPLE
2011	165.9	14	DECIDUOUS
2101	230.6	12	CHERRY
2102	230.6	7	CHERRY
2103	231.7	16	MAPLE
2104	231.2	18	MAPLE
2105	231.2	22	MAPLE
2106	230.3	16	BEECH
2107	229.1	10	DECIDUOUS
2108	228.8	10	DECIDUOUS
2109	228.7	12	DECIDUOUS
2110	229.8	8	DECIDUOUS
2111	230.2	24	MAPLE
2112	230.2	14	CHERRY
2113	228.8	12	DECIDUOUS
2114	230.5	48	MAPLE
2115	223.8	16	MAPLE
2116	224.7	20	MAPLE
2117	225.4	16	CHERRY
2118	227.0	18	DECIDUOUS
2119	227.1	10	DECIDUOUS
2120	227.9	22	CHERRY
2121	229.3	24	CHERRY
2122	227.9	16	MAPLE
2123	229.9	22	CHERRY
2124	228.9	40	MAPLE
2125	228.1	10	DECIDUOUS
2126	225.2	14	MAPLE
2127	224.6	14	MAPLE
2128	229.4	7	DECIDUOUS
2129	238.2	12	DECIDUOUS
2130	221.0	16	DECIDUOUS
2131	221.2	10	MAPLE
2132	219.1	16	DECIDUOUS
2133	227.1	8	MAPLE
2134	225.8	8	MAPLE
2135	226.0	14	OAK
2136	225.3	16	OAK
2137	225.1	8	MAPLE
2138	222.4	14	OAK
2139	223.1	10	MAPLE
2140	222.9	18	OAK
2141	221.0	16	OAK
2142	220.0	24	TULIP
2143	218.9	8	DECIDUOUS
2144	218.7	7	DECIDUOUS
2145	218.1	8	APPLE
2146	219.8	12	DECIDUOUS
2147	220.1	14	OAK
2148	220.2	10	OAK
2149	220.7	12	OAK
2150	220.3	12	OAK
2151	221.3	22	TULIP
2152	218.7	8	DECIDUOUS
2153	218.5	7	DECIDUOUS
2154	217.6	7	CHERRY
2155	217.3	7	DECIDUOUS
2156	218.0	12	DECIDUOUS
2157	222.5	12	OAK
2158	221.0	18	TULIP
2159	215.1	24	DECIDUOUS
2160	212.9	10	PINE
2161	206.4	20	LOCUST
2162	206.4	7	MAPLE
2163	206.6	10	MAPLE
2164	206.9	7	MAPLE
2165	207.8	26	CHERRY
2166	207.1	7	MAPLE
2167	206.8	8	MAPLE
2168	207.3	7	MAPLE
2169	207.7	7	MAPLE
2170	209.4	7	MAPLE
2171	209.7	14	MAPLE
2172	210.2	20	DECIDUOUS
2173	210.8	12	MAPLE
2174	210.9	18	CHERRY
2175	211.6	18	TULIP
2176	211.5	24	DECIDUOUS
2177	209.4	18	DECIDUOUS
2178	209.1	16	CHERRY
2179	208.5	8	MAPLE
2180	208.7	14	MAPLE
2181	208.6	12	CHERRY
2182	208.4	16	MAPLE
2183	208.0	26	MAPLE
2184	208.7	36	OAK
2185	208.0	16	BIRCH
2186	208.8	14	BIRCH
2187	208.9	12	MAPLE
2188	237.6	14	OAK
2189	237.9	14	DECIDUOUS
2190	238.6	12	MAPLE
2191	236.5	10	MAPLE
2192	236.8	7	LOCUST
2193	237.1	7	LOCUST
2194	237.5	8	LOCUST
2201	189.9	12	BIRCH
2202	188.3	10	LOCUST
2203	183.5	18	LOCUST
2204	182.3	6	CEDAR
2205	182.1	8	DECIDUOUS
2206	186.1	36	DECIDUOUS
2207	187.3	6	OAK
2208	183.8	10	OAK
2209	197.9	8	MAPLE
2210	194.5	10	DECIDUOUS
2211	203.7	10	DECIDUOUS
2212	200.2	12	OAK
2213	196.4	8	CEDAR
2214	194.0	32	OAK
2215	192.7	8	BIRCH
2216	194.3	8	BIRCH
2217	198.7	8	BIRCH
2218	206.7	16	OAK
2219	210.6	36	OAK
2220	209.4	22	OAK
2221	191.4	22	OAK
2222	190.3	14	MAPLE
2223	194.5	16	OAK
2224	195.3	18	OAK
2225	209.0	22	BEECH
2226	201.8	10	MAPLE DEAD
2227	202.1	22	MAPLE
2228	203.7	12	MAPLE
2229	204.7	8	BEECH
2230	196.9	12	BEECH
2231	194.0	14	BEECH
2232	209.6	14	OAK
2233	207.3	16	OAK
2234	209.3	22	OAK
2235	204.2	16	OAK
2236	208.1	14	OAK
2237	207.7	16	LOCUST
2238	208.8	8	BIRCH
2239	187.6	14	LOCUST
2240	184.1	8	MAPLE
2241	206.7	18	OAK
2242	209.1	26	OAK
2243	219.9	12	OAK
2244	231.2	8	BIRCH
2245	231.9	14	BIRCH
2246	231.9	8	BIRCH
2247	232.7	24	OAK
2248	232.1	10	BIRCH
2249	233.0	24	OAK
2250	232.0	18	OAK
2251	230.7	8	BIRCH
2252	230.4	6	BIRCH
2253	228.4	10	BIRCH
2254	226.4	36	LOCUST
2255	226.2	6	BIRCH
2256	221.4	12	LOCUST
2257	220.1	22	OAK
2258	219.2	22	MAPLE
2259	227.9	12	DECIDUOUS
2260	226.7	12	BIRCH
2261	223.6	8	BIRCH
2262	219.4	24	OAK
2263	215.8	6	BIRCH
2264	217.7	10	BIRCH
2265	219.5	112	LOCUST
2266	213.4	10	BEECH
2267	212.8	12	BIRCH
2268	210.9	8	BIRCH
2269	232.6	10	OAK
2270	232.6	10	LOCUST
2271	232.5	6	LOCUST
2272	232.5	14	LOCUST
2273	233.0	14	LOCUST
2274	232.8	10	LOCUST
2275	232.8	12	LOCUST
2276	232.7	12	LOCUST
2277	232.6	20	LOCUST
2278	232.9	12	OAK
2279	233.1	10	BIRCH
2280	232.6	12	BIRCH
2281	232.7	12	BIRCH
2282	232.9	12	BIRCH
2283	231.8	16	BIRCH
2284	231.8	12	MAPLE
2285	231.4	12	OAK
2286	231.3	10	BIRCH
2287	232.3	16	DECIDUOUS
2288	220.67	10	OAK
2289	214.65	10	OAK
2290	210.4	8	BIRCH
2291	209.3	16	OAK
2292	206.3	8	BIRCH
2293	201.9	6	MAPLE
2294	203.6	8	BIRCH
2295	200.1	10	BIRCH
2296	199.4	10	BIRCH
2297	202.5	8	BIRCH
2298	201.7	8	BIRCH
2299	206.3	8	MAPLE
2300	208.1	6	BIRCH
2301	226.8	10	HOLLY
2302	227.6	16	HOLLY
2303	227.2	10	HOLLY
2304	227.4	10	HOLLY
2305	227.5	12	HOLLY
2306	227.2	8	HOLLY
2307	227.4	12	HOLLY
2308	227.2	12	HOLLY
2309	226.8	12	HOLLY
2310	226.8	10	HOLLY
2311	227.4	14	HOLLY
2312	227.2	8	CHERRY
2313	226.7	18	HOLLY
2314	226.6	8	CHERRY
2315	228.7	22	MAPLE
2316	227.7	12	MAPLE
2317	227.6	8	CHERRY
2318	228.2	16	OAK
2319	228.3	16	BIRCH
2320	227.0	14	CHERRY
2321	226.8	12	HOLLY
2322	226.9	14	HOLLY
2323	227.6	14	HOLLY
2324	227.9	12	CEDAR
2325	227.0	8	HOLLY
2326	226.9	10	HOLLY
2327	227.3	12	HOLLY
2328	229.8	34	OAK
2329	226.2	54	DECIDUOUS
2330	223.7	16	OAK
2331	223.6	18	OAK
2332	224.2	28	SYCAMORE
2333	224.3	56	SYCAMORE
2334	224.8	12	MAPLE
2335	224.4	6	MAPLE
2336	226.7	48	CEDAR
2337	226.9	24	BIRCH
2338	233.1	16	OAK
2339	231.5	16	OAK
2340	230.7	12	BIRCH
2341	231.0	20	OAK
2343	230.2	10	DECIDUOUS
2344	230.5	12	DECIDUOUS
2345	230.5	6	DECIDUOUS
2346	231.1	16	DECIDUOUS
2347	230.2	10	DECIDUOUS
2348	230.4	8	CHERRY
2349	230.3	16	OAK
2350	229.5	6	CHERRY
2351	229.3	8	DECIDUOUS
2352	229.2	10	BEECH
2353	229.2	14	DECIDUOUS
2354	229.9	8	DECIDUOUS
2355	229.2	8	DECIDUOUS
2356	229.9	6	DECIDUOUS
2357	229.4	10	DECIDUOUS
2358	229.6	8	DECIDUOUS
2359	229.4	10	DECIDUOUS
2360	228.7	12	DECIDUOUS
2361	228.3	12	DECIDUOUS
2362	228.4	10	DECIDUOUS
2363	228.8	6	LOCUST
2364	228.6	6	LOCUST
2365	228.6	14	DECIDUOUS
2366	229.1	14	DECIDUOUS
2368	228.4	8	DECIDUOUS
2369	228.7	10	DECIDUOUS
2370	229.1	16	OAK
2371	228.0	6	CHERRY
2372	227.5	10	MAPLE
2373	227.5	6	BIRCH
2374	227.6	6	BEECH
2375	227.8	6	OAK
2376	227.6	10	DECIDUOUS
2377	227.5	8	LOCUST
2378	227.6	6	LOCUST
2379	227.3	10	LOCUST
2380	227.1	8	DECIDUOUS
2381	228.8	10	DECIDUOUS
2382	228.7	8	DECIDUOUS
2383	228.5	14	DECIDUOUS
2384	228.5	10	DECIDUOUS
2385	229.3	8	CHERRY
2386	229.4	8	DECIDUOUS
2387	230.2	8	OAK
2388	229.3	10	OAK
2389	77.8	14	DECIDUOUS
2390	81.8	20	BIRCH
2391	85.6	14	DECIDUOUS
2392	89.9	26	DECIDUOUS
2393	96.9	24	DECIDUOUS
2394	95.4	10	PINE
2395	103.4	8	BIRCH
2396	101.8	12	BIRCH
2397	99.8	8	BIRCH
2398	105.1	10	OAK
2399	113.8	10	BIRCH
2400	116.3	10	BIRCH
2401	117.4	8	BIRCH
2402	119.2	8	BIRCH
2403	123.3	8	BIRCH
2404	118.6	8	DECIDUOUS
2405	114.0	12	DECIDUOUS
2406	112.5	6	DECIDUOUS
2407	117.7	10	DECIDUOUS
2408	110.7	10	BIRCH
2409	105.1	12	BIRCH
2410	105.5	18	BEECH
2411	111.5	10	DECIDUOUS
2412	114.1	8	BIRCH
2413	109.0	8	BIRCH
2413	106.6	10	BIRCH
2414	114.6	24	DECIDUOUS
2415	116.8	16	BIRCH
2416	127.2	18	LOCUST
2417	126.8	8	PINE
2418	122.6	8	DECIDUOUS
2419	128.6	8	DECIDUOUS
2420	131.6	8	DECIDUOUS
2421	132.3	16	DECIDUOUS
2422	128.2	6	BIRCH
2424	129.5	6	BIRCH
2425	128.1	10	DECIDUOUS
2426	127.3	8	DECIDUOUS
2426	135.0	8	BIRCH
2427	121.8	12	BIRCH
2427	110.8	8	BIRCH
2428	130.6	10	BIRCH
2429	124.8	16	DECIDUOUS
2430	123.1	10	BIRCH
2431	126.2	10	OAK
2432	125.2	8	DECIDUOUS
2433	122.2	10	PINE
2434	115.2	14	BIRCH
2435	111.5	14	BIRCH
2436	112.0	10	BIRCH
2438	117.9	6	DECIDUOUS
2439	120.1	10	LOCUST
2440	119.7	8	BIRCH
2441	103.5	12	DECIDUOUS
2442	101.9	10	BIRCH
2443	102.8	8	BIRCH
2444	105.1	16	BIRCH
2445	104.2	6	MAPLE
2446	105.0	10	BIRCH
2447	104.9	10	BIRCH
2448	105.9	8	BIRCH
2449	107.0	10	DECIDUOUS
2450	107.8	6	DECIDUOUS
2451	114.0	24	DECIDUOUS
2452	112.6	16	DECIDUOUS
2453	116.5	8	DECIDUOUS
2454	117.9	8	BIRCH
2455	114.9	8	BIRCH
2456	113.9	20	DECIDUOUS
2457	113.4	6	BIRCH
2458	117.7	6	BIRCH
2459	118.8	10	DECIDUOUS
2460	114.4	8	DECIDUOUS
2461	114.5	10	DECIDUOUS
2462	116.0	12	DECIDUOUS
2463	118.7	10	DECIDUOUS
2464	123.2	10	DECIDUOUS
2465	120.5	12	DECIDUOUS
2466	120.0	8	BIRCH
2467	121.2	8	DECIDUOUS
2468	125.9	16	OAK
2469	127.9	16	BIRCH
2470	128.8	18	BIRCH
2471	128.2	10	BIRCH
2472	127.8	8	MAPLE
2473	128.5	10	OAK
2474	128.4	8	OAK
2475	130.3	8	DECIDUOUS
2476	130.3	10	DECIDUOUS
2477	133.2	10	DECIDUOUS
2478	133.9	10	DECIDUOUS
2479	135.0	10	MAPLE
2480	143.2	18	DECIDUOUS
2481	145.8	8	DECIDUOUS
2482	140.5	14	BIRCH
2483	138.6	12	BIRCH
2484	154.5	12	OAK
2485	157.9	6	DECIDUOUS
2486	156.4	20	DECIDUOUS
2487	152.5	10	DECIDUOUS
2488	149.8	10	DECIDUOUS
2489	146.8	8	BIRCH
2490	147.7	16	DECIDUOUS
2491	148.4	10	BIRCH
2492	155.1	12	OAK
2493	157.4	6	OAK
2494	157.0	6	BIRCH
2495	162.9	18	OAK
2496	166.0	16	DECIDUOUS
2497	166.0	16	DECIDUOUS
2498	165.7	12	DECIDUOUS
2499	168.1	18	DECIDUOUS
2500	166.2	6	OAK
2501	168.6	12	DECIDUOUS
2502	166.6	8	OAK
2503	158.3	16	DECIDUOUS
2504	157.1	20	OAK
2505	161.5	20	DECIDUOUS
2506	169.8	12	DECIDUOUS
2507	168.9	25	OAK
2508	168.9	12	OAK
2509	165.6	18	OAK
2510	158.2	10	BIRCH
2512	168.2	18	DECIDUOUS
2513	167.9	16	DECIDUOUS
2514	170.7	8	DECIDUOUS
2515	171.7	8	OAK
2516	176.2	18	OAK
2517	175.8	12	DECIDUOUS
2518	181.9	14	DECIDUOUS
2519	182.7	20	DECIDUOUS
2520	181.6	8	BIRCH
2521	178.4	10	DECIDUOUS
2522	174.3	8	BIRCH
2523	171.5	8	BIRCH
2524	194.4	14	DECIDUOUS
2524	169.3	8	DECIDUOUS
2525	184.7	14	DECIDUOUS
2526	187.3	20	DECIDUOUS
2527	185.1	8	DECIDUOUS
2528	183.0	8	DECIDUOUS
2529	176.8	14	OAK
2530	173.5	12	DECIDUOUS
2531	176.2	24	DECIDUOUS
2532	189.5	8	DECIDUOUS
2533	191.5	12	DECIDUOUS
2534	191.9	12	BIRCH
2535	196.6	6	DECIDUOUS
2536	197.3	18	DECIDUOUS
2537	201.1	16	DECIDUOUS
2538	200.7	12	DECIDUOUS
2539	199.7	12	DECIDUOUS
2540	200.3	6	DECIDUOUS
2541	199.3	12	DECIDUOUS
2542	193.8	12	DECIDUOUS
2543	193.1	14	DECIDUOUS
2545	187.9	12	DECIDUOUS
2546	189.6	12	DECIDUOUS
2547	189.5	8	DECIDUOUS
2548	186.9	14	DECIDUOUS
2549	189.6	6	DECIDUOUS
2550	190.8	6	DECIDUOUS
2551	191.4	10	OAK
2552	197.6	8	OAK
2553	199.0	8	DECIDUOUS
2554	197.8	12	DECIDUOUS
2555	197.3	8	DECIDUOUS
2556	196.7	6	DECIDUOUS
2557	195.9	10	OAK
2558	193.1	8	DECIDUOUS
2559	195.6	6	BIRCH
2560	196.3	8	DECIDUOUS
2561	198.4	8	DECIDUOUS
2562	199.9	10	BIRCH
2563	196.5	14	DECIDUOUS
2564	197.9	18	DECIDUOUS
2565	198.9	14	DECIDUOUS
2566	197.6	12	DECIDUOUS
2567	200.4	10	DECIDUOUS
2568	202.5	8	BIRCH
2569	201.3	16	DECIDUOUS
2570	203.1	12	DECIDUOUS
2571	204.0	16	DECIDUOUS
2572	203.7	12	OAK
2573	184.1	14	DECIDUOUS
2574	183.9	18	DECIDUOUS
2575	181.9	8	OAK
2576	186.5	8	OAK
2577	182.7	8	BIRCH
2578	179.6	6	OAK
2579	174.8	16	DECIDUOUS
2580	185.3	14	DECIDUOUS
2581	187.3	12	DECIDUOUS
2582	185.4	8	BIRCH
2583	183.4	8	DECIDUOUS
2584	181.2	6	DECIDUOUS
2585	184.5	6	BIRCH
2586	186.4	12	DECIDUOUS
2587	187.9	10	DECIDUOUS
2588	188.2	18	DECIDUOUS
2589	184.7	16	DECIDUOUS
2590	184.0	12	DECIDUOUS
2591	184.2	10	DECIDUOUS
2592	187.3	20	DECIDUOUS
2593	193.1	12	DECIDUOUS
2594	192.4	14	DECIDUOUS
2595	192.9	14	DECIDUOUS
2596	190.0	6	DECIDUOUS
2597	188.5	8	BIRCH
2598	189.1	8	BIRCH
2599	203.7	16	DECIDUOUS
2600	201.8	16	OAK
2601	201.1	10	BIRCH
2602	198.4	18	DECIDUOUS
2603	192.3	14	DECIDUOUS
2604	199.3	8	BIRCH
2605	197.6	12	DECIDUOUS
2606	202.9	8	DECIDUOUS
2607	202.7	8	OAK
2608	201.5	8	BIRCH
2609	201.7	6	DECIDUOUS
2610	202.2	6	BIRCH
2611	203.0	8	OAK
2612	203.2	12	OAK
2613	203.2	6	DECIDUOUS
2614	203.4	8	BIRCH
2615	204.1	12	OAK
2616	205.0	10	BIRCH
2617	207.6	12	OAK
2618	209.3	6	BIRCH
2619	210.3	14	OAK
2620	213.9	10	DECIDUOUS
2621	214.8	26	OAK
2622	216.4	12	MAPLE
2623	215.8	8	DECIDUOUS
2624	215.1	6	BIRCH
2625	215.1	10	BIRCH
2626	216.1	26	OAK
2627	213.6	16	BIRCH
2628	213.8	8	BIRCH
2629	214.3	16	OAK
2630	210.2	8	DECIDUOUS
2631	204.3	18	DECIDUOUS
2632	194.6	10	BIRCH
2633	196.4	8	BIRCH
2634	191.2	10	BEECH
2635	194.0	24	BIRCH
2636	193.5	16	DECIDUOUS
2637	192.2	12	BIRCH
2638	186.2	20	OAK
2639	188.1	14	DECIDUOUS
2640	187.9	10	BIRCH
2641	193.5	10	BIRCH
2642	194.3	8	DECIDUOUS
2643	189.9	14	OAK
2644	199.1	20	BEECH
2645	200.2	24	OAK
2646	196.4	6	OAK
2647	199.4	16	BEECH
2648	202.3	44	DECIDUOUS
2649	203.0	10	DECIDUOUS
2650	204.8	10	BIRCH
2651	208.4	10	BIRCH
2652	210.8	12	DECIDUOUS
2653	213.3	8	BIRCH
2654	212.4	8	BEECH
2655	207.1	10	BIRCH
2656	211.9	8	BIRCH
2657	207.3	26	DECIDUOUS
2658	207.8	24	BEECH
2659	206.0	6	BEECH
2660	205.5	8	BIRCH
2661	202.9	20	DECIDUOUS
2662	203.9	8	BEECH
2663	204.6	20	BEECH
2664	204.7	10	OAK
2665	201.1	16	BEECH
2666	200.8	36	BEECH
2667	199.3	26	BEECH
2668	199.0	18	BEECH
2669	194.2	24	BEECH
2670	196.7	28	DECIDUOUS
2671	199.1	12	DECIDUOUS
2672	200.1	8	OAK
2673	194.9	12	DECIDUOUS
2674	192.0	8	OAK
2675	203.9	8	BIRCH
2676	200.3	26	DECIDUOUS
2677	196.7	14	OAK
2678	192.0	12	DECIDUOUS
2679	189.3	18	OAK
2680	188.1	12	BEECH
2681	188.4	12	OAK
2683	193.3	6	BIRCH
2684	194.8	6	BIRCH
2685	197.7	6	BEECH
2686	200.7	8	OAK
2687	200.9	8	OAK
2688	200.5	8	OAK
2689	200.3	12	BEECH
2690	197.1	16	DECIDUOUS
2691	193.5	12	BIRCH
2692	190.3	10	DECIDUOUS
2693	195.5	8	BIRCH
2694	193.1	8	OAK
2695	192.7	8	OAK
2696	193.9	8	OAK
2697	196.4	8	OAK
2698	199.4	14	DECIDUOUS
2699	200.2	14	DECIDUOUS
2700	198.3	12	OAK
2701	192.3	8	DECIDUOUS
2702	191.0	14	DECIDUOUS
2703	192.6	10	OAK
2704	194.5	8	DECIDUOUS
2705	195.4	8	DECIDUOUS
2706	197.3	8	OAK
2707	198.0	12	DECIDUOUS
2708	196.1	14	DECIDUOUS
2709	192.6	16	BEECH
2710	190.6	14	DECIDUOUS
2711	191.1	12	DECIDUOUS
2712	194.0	10	OAK
2713	202.4	16	DECIDUOUS
2714	203.6	6	BIRCH
2715	202.8	14	DECIDUOUS
2716	202.3	20	OAK
2717	203.6	8	BIRCH
2718	205.3	12	OAK
2719	204.8	12	BIRCH
2720	205.7	22	DECIDUOUS
2721	205.1	8	BIRCH
2722	205.5	12	DECIDUOUS
2723	203.1	6	BIRCH
2724	202.2	6	BIRCH
2725	198.8	16	OAK
2726	198.9	14	BIRCH
2727	197.5	10	BIRCH
2728	197.4	8	BIRCH
2729	199.9	8	BIRCH
2730	200.3	8	BIRCH
2731	202.4	12	BIRCH
2732	204.2	10	DECIDUOUS
2733	203.9	10	BIRCH
2734	206.4	8	DECIDUOUS
2735	205.9	14	BIRCH
2736	205.9	8	BIRCH
2737	207.5	12	OAK
2738	207.2	18	OAK
2739	204.5	10	MAPLE
2740	202.1	6	BIRCH
2741	207.8	12	BIRCH
2742	209.5	10	DECIDUOUS
2743	211.5	10	MAPLE
2744	212.0	8	DECIDUOUS
2745	213.0	8	DECIDUOUS
2746	209.9	12	MAPLE
2747	196.8	24	DECIDUOUS
2748	192.7	10	BIRCH
2749	188.5	10	BIRCH
2750	195.3	10	BIRCH
2751	195.1	10	BIRCH
2752	195.2	18	DECIDUOUS
2753	192.0	16	BIRCH
2754	196.7	8	MAPLE
2755	194.0	6	DECIDUOUS
2756	191.3	8	DECIDUOUS
2757	197.7	10	OAK
2758	198.3	10	DECIDUOUS
2759	197.2	8	DECIDUOUS
2760	195.9	10	OAK
2761	198.7	22	DECIDUOUS
2762	201.9	10	OAK
2763	203.8	14	DECIDUOUS
2764	200.1	8	DECIDUOUS
2765	206.3	8	BEECH
2766	205.4	6	DECIDUOUS
2767	208.1	26	OAK
2768	210.6	10	DECIDUOUS
2769	208.5	10	BIRCH
2770	208.7	8	BIRCH
2771	212.3	10	DECIDUOUS
2772	211.3	10	BIRCH
2773	212.3	14	DECIDUOUS
2774	211.4	18	BIRCH
2775	208.8	14	OAK
2776	209.7	10	BIRCH
2777	209.8	14	OAK
2778	208.2	10	BIRCH
2779	204.7	18	OAK
2780	208.5	16	DECIDUOUS
2781	211.1	10	DECIDUOUS
2782	210.5	12	DECIDUOUS
2783	213.0	16	OAK
2784	210.5	8	MAPLE
2785	209.3	14	DECIDUOUS
2786	209.3	10	BIRCH
2787	206.1	10	DECIDUOUS
2788	205.8	12	DECIDUOUS
2789	203.3	8	DECIDUOUS
2790	202.7	6	DECIDUOUS
2791	200.9	14	OAK
2792	198.7	6	BEECH
2793	198.7	10	BEECH
2794	198.2	26	BEECH
2795	198.2	20	BEECH
2796	208.0	8	OAK
2797	204.3	16	OAK
2798	194.8	12	DECIDUOUS
2799	195.0	12	DECIDUOUS
2800	197.0	12	OAK
4001	66.8	14	DECIDUOUS
4002	66.8	8C	DECIDUOUS
4003	66.6	14	DECIDUOUS
4004	66.8	12	DECIDUOUS
4005	66.3	14	DECIDUOUS
4006	66.8	12	DECIDUOUS
4007	66.8	6	DECIDUOUS
4008	66.5	10	DECIDUOUS
4009	66.4	12	DECIDUOUS
4010	66.2	6	DECIDUOUS
4011	66.3	14	DECIDUOUS
4012	66.5	8	DECIDUOUS
4013	66.7	6	DECIDUOUS
4014	66.9	28	DECIDUOUS
4015	66.8	8	DECIDUOUS
4016	66.8	8	DECIDUOUS
4017	67.1	14	DECIDUOUS
4018	66.8	12	DECIDUOUS
4019	66.8	26	DECIDUOUS
4020	68.1	6	LOCUST
4021	68.9	16	DECIDUOUS
4022	66.7	6	DECIDUOUS
4023	67.0	8	DECIDUOUS
4024	67.6	18	DECIDUOUS
4025	67.6	18	DECIDUOUS
4027	67.8	12	DECIDUOUS
4028	68.3	18	DECIDUOUS
4029	67.8	10	DECIDUOUS
4030	67.8	8	DECIDUOUS
4031	67.2	16	DECIDUOUS
4032	67.5	12	DECIDUOUS
4034	68.8	24	DECIDUOUS
4035	68.9	16	DECIDUOUS
4036	68.5	12	DECIDUOUS
4037	68.5	14	DECIDUOUS
4038	68.4	10	DECIDUOUS
4039	68.8	26	MAPLE
4040	68.7	18	DECIDUOUS
4041	69.0	18	DECIDUOUS
4042	69.3	6	MAPLE
4043	69.0	16	MAPLE
4044	67.9	22	DECIDUOUS
4045	68.3	14	MAPLE
4046	68.0	18	LOCUST
4047	68.3	8	DECIDUOUS
4048	68.5	10	DECIDUOUS
4049	69.0	6	DECIDUOUS
4050	69.0	16	DECIDUOUS
4051	69.3	20	DECIDUOUS
4052	69.8	6	MAPLE
4053	69.2	14	DECIDUOUS
4054	69.6	6	MAPLE
4055	69.5	34	DECIDUOUS
4056	69.8	18	MAPLE
4057	70.5	10	MAPLE
4058	70.5	12	MAPLE
4059	69.8	10	MAPLE
4060	69.1	26	DECIDUOUS
4061	71.0	8	DECIDUOUS
4062	71.1	16	DECIDUOUS
4063	72.1	8	DECIDUOUS
4064	72.5	16	DECIDUOUS
4065	4.1	12	DECIDUOUS
4066	72.0	14	DECIDUOUS
4067	72.1	8	MAPLE
4068	72.1	8	MAPLE
4069	68.5	12	MAPLE
4070	71.5	10	MAPLE
4071	71.2	8	DECIDUOUS
4072	71.4	6	DECIDUOUS
4073	72.1	10	MAPLE
4074	72.2	18	DECIDUOUS
4075	72.2	8	DECIDUOUS
4076	72.6	8	MAPLE
4077	72.3	12	LOCUST
4078	72.4	6	DECIDUOUS
4079	72.2	88	DECIDUOUS
4080	72.8	10	MAPLE
4081	72.8	14	LOCUST
4082	72.8	6	MAPLE
4083	72.7	6	MAPLE
4084	72.7	20	LOCUST
4085	73.1	6	MAPLE
4086	71.7	16	DECIDUOUS
4087	71.6	8	MAPLE
4088	72.0	14	MAPLE
4089	72.2	12	DECIDUOUS
4090	73.0	10	MAPLE
4091	72.8	24	DECIDUOUS
4092	72.9	14	DECIDUOUS
4093	73.1	10	MAPLE
4094	73.3	8	MAPLE
4095	73.6	12	MAPLE
4096	72.6	10	MAPLE
4097	84.0	10	MAPLE
4098	84.5	10	DECIDUOUS
4099	83.9	18	BIRCH
4100	79.3	12	BIRCH
4101	74.4	14	BIRCH
4102	74.2	8	MAPLE
4103	73.9	14	DECIDUOUS
4104	74.0	22	MAPLE
4105	73.3	10	BIRCH
4106	73.5	10	MAPLE
4107	73.4	6	MAPLE
4108	73.5	8	MAPLE
4109	73.4	12	MAPLE
4110	73.6	16	LOCUST
4111	73.6	8	MAPLE
4112	74.0	16	LOCUST
4113	73.8	6	MAPLE
4114	73.8	6	MAPLE
4115	73.9	12	DECIDUOUS
4116	73.6	8	BIRCH
4117	74.1	6	MAPLE
4118	74.1	12	MAPLE
4119	74.8	8	MAPLE
4120	76.0	14	DECIDUOUS
4121	82.1	22	DECIDUOUS
4122	88.5	12	DECIDUOUS
4123	84.7	24	DECIDUOUS
4124	91.9	18	BIRCH
4125	89.6	8	DECIDUOUS
4126	75.4	20	DECIDUOUS
4127	79.3	8	BIRCH
4128	78.8	6	BIRCH
4129	76.1	8	BIRCH
4130	76.3	12	DECIDUOUS
4131	77.5	8	BIRCH
4132	74.0	14	BIRCH
4133	73.6	8	MAPLE
4134	71.5	14	MAPLE
4135	71.1	10	DECIDUOUS
4136	73.0	14	DECIDUOUS
4137	77.7	24	DECIDUOUS
4138	71.8	14	BIRCH
4139	71.5	12	BIRCH
4140	72.8	24	DECIDUOUS
4141	70.9	12	BIRCH
4142	71.1	12	DECIDUOUS
4143	71.2	18	BIRCH
4144	71.1	12	BIRCH
4145	72.8	10	DECIDUOUS
4146	73.5	8	DECIDUOUS
4147	75.2	28	DECIDUOUS
4148	74.7	14	DECIDUOUS
4149	74.1	18	PINE
4150	74.4	12	DECIDUOUS
4151	74.7	12	CEDAR
4152	74.8	14	DECIDUOUS
4153	85.0	16	DECIDUOUS
4154	87.2	10	BIRCH
4155	79.8	12	DECIDUOUS
4156	75.1	12	DECIDUOUS
4157	74.6	8	DECIDUOUS
4158	74.9	22	DECIDUOUS
4159	75.6	14	DECIDUOUS
4160	74.8	26	DECIDUOUS
4161	82.6	8	DECIDUOUS
4162	89.5	8	BIRCH
4163	74.3	10	DECIDUOUS
4164	74.9	6	MAPLE
4165	75.4	8	DECIDUOUS
4166	78.9	24	DECIDUOUS
4167	84.4	8	DECIDUOUS
4168	85.3	10	DECIDUOUS
4169	75.3	30	DECIDUOUS
4170	76.3	18	DECIDUOUS
4171	78.7	14	DECIDUOUS
4172	88.4	12	DECIDUOUS
4173	89.6	8	DECIDUOUS
4174	89.6	18	DECIDUOUS
4175	84.2	8	DECIDUOUS
4176	81.3	12	DECIDUOUS
4177	78.1	10	DECIDUOUS
4178	77.9	14	DECIDUOUS
4179	79.7	26	DECIDUOUS
4180	79.2	6	DECIDUOUS
4181	79.8	8	DECIDUOUS
4182	81.5	18	DECIDUOUS
4183	82.5	14	CEDAR
4184	83.7	6	CEDAR
4185	85.8	24	CEDAR
4186	87.8	6	SASSAFRAS
4187	90.3	14	SASSAFRAS
4188	87.6	20	DECIDUOUS
4189	92.3	6	DECIDUOUS
4190	95.0	12	DECIDUOUS
4191	94.1	8	DECIDUOUS
4192	94.7	24	DECIDUOUS
4193	88.0	10	DECIDUOUS
4194	87.4	24	DECIDUOUS
4195	86.1	6	DECIDUOUS
4196	83.7	12	DECIDUOUS
4197	81.4	12	DECIDUOUS
4198	89.5	16	DECIDUOUS
4199	91.1	12	DECIDUOUS
4200	92.9	8	DECIDUOUS
4401	229.2	28	OAK
4402	229.3	6	OAK
4403	229.3	12	DISEASED OAK
4404	229.4	10	MAPLE
4405	229.7	6	OAK
4406	229.8	8	MAPLE
4407	233.7	12	MAPLE
4408	234.7	10	MAPLE
4409	234.8	18	MAPLE
4410	235.0	16	OAK
4411	235.0	12	DECIDUOUS
4412	233.9	12	DECIDUOUS
4413	234.7	12	DECIDUOUS
4414	235.5	10	DECIDUOUS
4415	236.9	10	DECIDUOUS
4416	236.0	12	CHERRY
4417	237.0	20	OAK
4418	237.7	34	CHERRY
4419	237.5	10	DECIDUOUS
4420	238.1	26	OAK
4421	237.8	8	BIRCH
4422	237.5	12	CHERRY
4423	237.5	8	MAPLE
4424	237.1	6	MAPLE
4425	236.8	10	OAK
4426	238.6	16	OAK
4427	238.4	24	OAK
4428	239.0	10	CHERRY
4429	239.3	8	CHERRY
4430	239.1	14	CHERRY
4431	236.9	24	OAK
4432	236.0	12	DECIDUOUS
4433	237.2	3	OAK
4434	237.1	16	BIRCH
4435	233.7	12	DECIDUOUS
4436	233.4	12	DECIDUOUS
4437	231.5	20	DECIDUOUS
4438	230.6	10	DECIDUOUS
4439	230.6	20	DECIDUOUS
4440	231.2	14	DECIDUOUS
4441	231.8	8	MAPLE
4442	231.2	12	MAPLE
4443	235.9	12	DECIDUOUS
4444	233.9	10	DECIDUOUS
4445	216.8	12	BIRCH
4446	216.9	8	BIRCH
4447	216.7	12	DECIDUOUS
4448	216.5	10	DECIDUOUS
4449	215.9	22	DECIDUOUS
4450	215.2	12	BIRCH
4451	214.3	22	DECIDUOUS
4452	214.2	12	DECIDUOUS
4453	214.1	24	DECIDUOUS
4454	213.1	10	DECIDUOUS
4455	215.0	16	BIRCH
4456	216.9	10	BIRCH
4457	217.6	8	CHERRY
4458	217.3	14	DECIDUOUS
4459	216.8	12	DECIDUOUS
4460	215.5	12	DECIDUOUS
4461	215.1	14	DECIDUOUS
4462	214.1	12	MAPLE
4463	212.7	22	MAPLE
4464	213.0	22	DECIDUOUS
4465	212.8	18	DECIDUOUS
4466	212.7	12	DECIDUOUS
4467	212.2	22	MAPLE
4468	212.4	12	DECIDUOUS
4469	214.4	20	DECIDUOUS
4470	211.3	22	DECIDUOUS
4471	211.6	18	DECIDUOUS
4472	229.6	18	OAK
4473	229.9	22	DECIDUOUS
4474	229.6	18	DECIDUOUS
4475	229.8	20	DECIDUOUS
4476	229.1	16	OAK
4477	229.6	22	OAK
4478	231.9	34	DECIDUOUS
4479	229.4	10	DECIDUOUS
4480	229.5	8	DECIDUOUS
4481	229.9	8	BIRCH
4482	230.1	22	LOCUST
4483	228.7	18	LOCUST
4484	228.6	14	LOCUST
4485	230.0	12	LOCUST
4486	230.1	8	BIRCH
4487	229.1	18	DECIDUOUS
4488	229.5	12	DECIDUOUS
4489	228.8	8	DECIDUOUS
4490	228.6	20	DECIDUOUS
4491	229.3	16	CHERRY
4492	229.6	22	OAK
4493	228.7	10	DECIDUOUS
4494	229.7	32	DECIDUOUS
4495	229.7	18	BIRCH
4496	230.0	22	DECIDUOUS
4497	228.3	14	DECIDUOUS
4498	228.8	12	BEECH
4499	227.8	12	MAPLE
4500	228.1	20	BEECH
4501	227.8	20	BIRCH
4502	227.2	12	CHERRY
4503	229.0	18	DECIDUOUS
4504	226.2	18	DECIDUOUS
4505	226.3	6	BEECH
4506	226.4	6	BEECH
4507	226.7	8	BEECH
4508	225.9	18	DECIDUOUS
4509	224.5	12	BIRCH
4510	224.8	8	DECIDUOUS
4511	222.7	30	DECIDUOUS
4512	223.9	20	DECIDUOUS
4513	223.8	10	DECIDUOUS
4514	223.1	20	DECIDUOUS
4515	222.5	12	DECIDUOUS
4516	222.7	28	DECIDUOUS
4517	224.3	16	CHERRY
4518	228.7	12	BEECH
4519	226.9	8	BIRCH
4520	226.5	20	MAPLE
4521	225.4	16	CHERRY
4522	226.0	16	DECIDUOUS
4523	224.9	8	MAPLE
4524	223.3	18	DECIDUOUS
4525	223.6	20	DECIDUOUS
4526	236.5	8	MAPLE
4527	238.7	24	MAPLE
4528	237.1	12	BIRCH
4529	236.7	14	BIRCH
4530	237.7	12	CEDAR
4531	238.8	10	DECIDUOUS
4532	238.4	14	DECIDUOUS
4533	238.7	8	DECIDUOUS
4534	238.9	12	DECIDUOUS
4535	238.7	12	DECIDUOUS
4536	239.1	12	CHERRY
4537	239.4	12	CHERRY
4538	239.3	10	DECIDUOUS
4539	239.1	12	DECIDUOUS
4540	238.9	10	DECIDUOUS
4541	238.9	12	CHERRY
4542	239.4	14	BIRCH
4543	239.0	8	MAPLE
4544	239.3	8	DECIDUOUS
4545	238.9	16	OAK
4546	238.2	8	DECIDUOUS
4547	237.9	10	DECIDUOUS
4548	238.6	18	BIRCH
4549	237.7	12	CHERRY
4550	237.8	12	DECIDUOUS
4551	237.9	14	DECIDUOUS
4552	236.3	8	BIRCH
4553	235.8	8	DECIDUOUS
4554	235.9	10	DECIDUOUS
4555	235.5	10	CHERRY
4556	235.4	8	CHERRY
4556	234.6	18	MAPLE
4557	234.0	12	DECIDUOUS
4558	234.3	8	CHERRY
4559	234.7	10	DECIDUOUS
4560	234.9	10	DECIDUOUS
4561	234.9	8	DECIDUOUS
4562	236.0	12	DECIDUOUS
4563	236.1	10	DECIDUOUS
4564	235.2	12	CHERRY
4566	235.9	6	CHERRY
4567	235.8	10	CHERRY
4568	235.8	12	DECIDUOUS
4569	236.2	6	DECIDUOUS
4570	236.1	8	CHERRY
4571	236.2	6	CHERRY
4572	236.2	14	CHERRY
4573	238.6	20	DECIDUOUS
4574	238.4	14	DECIDUOUS
4575	237.9	8	DECIDUOUS
4576	238.6	8	DECIDUOUS
4577	238.4	12	DECIDUOUS
4578	238.0	8	DECIDUOUS
4579	236.9	8	DECIDUOUS
4580	237.1	8	DECIDUOUS
4581	236.3	10	DECIDUOUS
4582	238.0	20	OAK
4583	237.5	22	DECIDUOUS
4584	237.8	14	BEECH
4585	238.8	18	DECIDUOUS
4586	238.2	22	DECIDUOUS
4587	238.3	20	OAK
4588	238.2	8	DECIDUOUS
4589	238.5	6	DECIDUOUS
4590	238.6	8	DECIDUOUS
4591	238.9	36	CHERRY
4592	238.9	14	BIRCH
4593	239.3	10	BIRCH
4594	237.2	26	OAK
4595	236.7	18	DECIDUOUS
4596	236.7	8	DECIDUOUS
4597	238.3	28	OAK
4598	238.0	8	BIRCH
4599	237.6	10	MAPLE
4601	90.0	14	BIRCH
4602	101.2	14	MAPLE
4602	93.7	28	DECIDUOUS
4603	94.2	20	DECIDUOUS
4604	97.2	14	CEDAR
4605	99.9	8	CHERRY
4607	102.4	8	DECIDUOUS
4608	101.2	12	BIRCH
4609	97.9	12	DECIDUOUS
4610	101.2	10	CEDAR
4611	108.3	8	DEAD
4612	110.1	8	DEAD
4613	114.0	14	CRAPE MYRTLE
4614	116.6	6	SASSAFRAS
4615	94.0	20	DECIDUOUS
4617	95.2	22	DECIDUOUS
4618	97.5	14	DECIDUOUS
4619	99.8	8	DECIDUOUS
4620	98.9	6	DECIDUOUS
4621	98.2	12	DECIDUOUS
4622	92.2	12	CEDAR
4623	93.5	6	CEDAR
4624	94.2	10	CEDAR
4625	95.8	6	CEDAR
4626	98.7	10	CEDAR
4627	101.4	12	PINE
4628	101.7	14	PIN OAK
4629	103.7	14	PIN OAK
4630	105.3	18	OAK
4631	102.1	16	OAK
4632	104.6	12	DECIDUOUS
4633	105.1	8	BIRCH
4634	107.3	22	OAK
4635	108.0	20	OAK
4636	111.1	6	OAK DEAD
4637	108.6	14	OAK
4638	100.1	22	PINE
4639	90.8	8	DECIDUOUS
4640	90.8	10	PINE
4641	88.2	16	BIRCH
4642	87.5	8	BIRCH
4643	86.7	6	BIRCH
4644	89.0	8	BIRCH
4645	101.4	6	DECIDUOUS
4646	102.5	8	BIRCH
4647	102.8	22	DECIDUOUS
4648	106.7	14	BIRCH
4649	108.0	8	BIRCH
4650	108.6	14	BIRCH
4651	110.3	16	DECIDUOUS
4652	109.1	8	BIRCH
4653	111.5	10	DECIDUOUS
4654	116.5	16	BIRCH
4656	127.9	12	BEECH
4657	131.0	22	DECIDUOUS
4658	126.4	12	DECIDUOUS
4659	129.2	8	DECIDUOUS
4660	128.3	14	DECIDUOUS
4661	130.8	8	DECIDUOUS
4662	131.1	12	DECIDUOUS
4663	131.6	12	MAPLE
4664	133.3	12	BIRCH
4665	131.7	10	DECIDUOUS
4665	125.8	12	BIRCH
4666	134.1	8	DECIDUOUS
4667	131.4	8	DECIDUOUS
4668	133.1	8	DECIDUOUS
4669	138.7	16	DECIDUOUS
4670	140.4	12	LOCUST
4671	139.8	18	BIRCH
4672	148.3	18	DECIDUOUS
4673	149.4	30	LOCUST
4674	146.0	10	CHERRY
4675	141.0	10	DECIDUOUS
4676	146.9	16	DECIDUOUS
4677	147.7	14	LOCUST
4678	142.4	14	DECIDUOUS
4679	143.0	30	OAK
4680	148.0	22	OAK
4681	146.8	8	OAK
4682	150.7	32	OAK
4683	150.2	30	OAK
4684	151.0	20	OAK
4685	150.0	20	BIRCH
4686	149.1	10	DECIDUOUS
4687	149.1	8	DECIDUOUS
4688	150.4	12	BIRCH
4689	152.6	34	OAK
4690	150.6	10	BIRCH
4691	151.6	10	BIRCH
4692	153.8	6	BIRCH
4693	154.4	10	BIRCH
4694	154.2	18	DECIDUOUS
4695	155.8	38	OAK
4696	152.5	8	DECIDUOUS
4697	158.9	14	OAK
4698	156.4	14	DECIDUOUS
4699	164.8	8	DECIDUOUS
4700	163.4	10	DECIDUOUS
4701	160.4	14	OAK
4702	157.8	10	BIRCH
4703	154.8	12	OAK
4704	118.6	6	SYCAMORE
4705	121.5	8	SYCAMORE
4706	123.6	8	SYCAMORE
4707	126.7	8	BIRCH
4708	110.3	12	OAK
4709	109.4	8	OAK
4710	112.8	12	OAK
4711	115.2	6	OAK
4712	118.7	32	OAK
4713	120.9	6	OAK
4714	116.5	32	OAK
4715	114.1	22	MAPLE
4716	113.9	6	CEDAR
4717	114.5	10	CEDAR
4718	115.9	8	CEDAR
4719	117.2	6	CEDAR
4720	117.3	24	OAK
4721	118.5	8	CEDAR
4722	120.4	24	OAK
4723	120.6	8	CEDAR
4724	122.3	8	OAK
4725	124.7	24	OAK
4726	133.5	14	BIRCH
4727	137.2	28	OAK
4728	136.7	22	OAK
4729	139.0	12	BIRCH
4730	139.0	16	OAK
4731	141.6	10	MAPLE
4732	142.6	6	MAPLE
4733	143.6	12	OAK
4734	140.4	12	CHERRY
4735	140.9	12	LOCUST
4736	143.1	18	LOCUST
4737	144.9	14	OAK
4738	144.5	8	OAK
4739	146.3	22	OAK
4740	148.1	22	OAK
4741	147.6	20	PINE
4742	146.0	10	BIRCH
4743	151.4	12	OAK
4744	151.7	18	OAK
4745	150.2	16	OAK
4746	154.6	12	BIRCH
4747	158.7	8	BIRCH
4748	156.3	8	MAPLE
4749	162.1	14	LOCUST
4750	159.9	38	LOCUST
4751	158.8	10	BIRCH
4752	159.5	10	MAPLE
4753	162.6	8	BIRCH
4754	162.9	8	LOCUST
4755	163.2	22	OAK
4756	163.1	8	BIRCH
4757	164.5	8	LOCUST
4758	164.1	18	LOCUST
4759	166.1	12	BIRCH
4760	162.6	10	LOCUST
4761	164.6	8	LOCUST
4762	161.6	14	PINE
4763	162.7	10	PINE
4764	167.6	16	TULIP
4765	161.8	12	BIRCH
4766	157.7	22	DECIDUOUS
4767	162.2	12	BIRCH
4768	155.1	10	BIRCH
4769	152.6	16	OAK
4770	154.8	8	OAK
4771	153.2	20	OAK
4772	150.0	8	MAPLE
4773	149.2	6	CEDAR
4774	175.0	10	MAPLE
4775	176.8	10	MAPLE
4776	175.2	18	OAK
4777	170.3	6	BIRCH
4778	178.9	14	LOCUST
4779	181.3	8	BIRCH
4780	184.1	6	BIRCH
4781	188.5	12	DECIDUOUS
4782	188.4	6	BIRCH
4783	188.9	12	DECIDUOUS
4784	187.8	16	LOCUST
4785	187.6	6	BIRCH
4786	182.4	12	OAK
4787	180.8	18	OAK
4788	179.1	6	BIRCH
4789	197.2	8	BIRCH
4790	188.7	14	LOCUST
4791	181.4	24	OAK
4792	181.4	14	OAK
4793	176.7	8	BIRCH
4794	177.1	14	LOCUST
4795	181.7	12	BIRCH
4796	186.7	8	MAPLE

DRAWING ALTERATION

IT IS A VIOLATION OF LAW FOR ANY PERSON, UNLESS ACTING UNDER THE DIRECTION OF LICENSED ARCHITECT, PROFESSIONAL ENGINEER, LANDSCAPE ARCHITECT, OR LAND SURVEYOR TO ALTER ANY ITEM ON THIS DOCUMENT IN ANY WAY.

ANY LICENSEE WHO ALTERS THIS DOCUMENT IS REQUIRED BY LAW TO AFFIX HIS OR HER SEAL AND THE NOTATION "ALTERED BY" FOLLOWED BY HIS OR HER SIGNATURE AND SPECIFIC DESCRIPTION OF THE ALTERATIONS. PURSUANT TO EDUCATION LAW SECTION 7209

NOTE:
TREES WITHIN PROPOSED ROADWAY, ADJACENT SLOPE AREAS, DRAINAGE EASEMENT AREAS AND RECHARGE BASIN AREA HAVE BEEN DESCRIBED BY SPECIES. "DECIDUOUS" HAS, IN SOME CASES, BEEN USED TO DESCRIBE TREES WITHIN THE PROPOSED CONSERVATION AREAS AND LOT AREAS SUBJECT TO FUTURE SPECIFIC SITE PLAN REVIEW.

No.	DATE	REVISION
1	12-23-11	TREE NOTE ADDED

THE OAKS AT MILL RIVER

MILL RIVER ROAD
INC. VILLAGE OF UPPER BROOKVILLE
NASSAU COUNTY, NEW YORK

TREE LISTING

JOSEPH E. DIOGUARDI Jr.
ENGINEER/LAND SURVEYOR
110 BAYVILLE AVENUE
BAYVILLE, NEW YORK 11709
PHONE/FAX (516) 628 - 9291

SCALE:

DATE: 11-21-11

No.	ELEV.	DIA.	SPECIES
4797	192.3	16	OAK
4798	199.6	6	BIRCH
4799	203.2	14	OAK
4800	198.2	12	OAK
4801	203.4	8	MAPLE
4802	201.6	8	BIRCH
4803	201.0	12	BIRCH
4804	198.8	12	BIRCH
4805	197.7	8	MAPLE
4806	200.8	8	MAPLE
4807	203.1	18	DECIDUOUS
4808	206.1	20	DECIDUOUS
4809	204.6	16	DECIDUOUS
4810	205.1	8	MAPLE
4811	203.1	14	BIRCH
4812	201.6	16	DECIDUOUS
4813	198.9	10	DECIDUOUS
4814	196.4	10	OAK
4815	194.6	6	MAPLE
4816	190.8	8	OAK
4817	197.6	14	OAK
4818	195.3	8	DECIDUOUS
4819	197.3	18	BIRCH
4820	198.8	10	OAK
4821	203.7	8	OAK
4822	206.3	8	BIRCH
4823	205.5	8	OAK
4824	205.4	10	MAPLE
4825	205.1	18	OAK
4826	204.0	8	OAK
4827	204.4	24	DECIDUOUS
4828	203.2	20	BIRCH
4829	205.3	8	OAK
4830	206.0	6	OAK
4831	206.1	10	OAK
4832	205.1	12	OAK
4833	205.7	12	OAK
4834	202.9	8	OAK
4835	200.3	8	OAK
4836	196.0	12	BIRCH
4837	196.9	6	OAK
4838	197.4	10	OAK
4839	194.8	8	BIRCH
4840	194.2	8	DECIDUOUS
4841	195.0	20	OAK
4842	206.1	22	BIRCH
4843	205.9	8	OAK
4844	203.6	8	BIRCH
4845	204.6	28	DECIDUOUS
4846	205.0	8	DECIDUOUS
4847	204.1	6	DECIDUOUS
4848	203.7	10	DECIDUOUS
4849	202.8	8	DECIDUOUS
4850	201.3	12	DECIDUOUS
4851	202.2	12	DECIDUOUS
4852	197.7	10	OAK
4853	201.1	14	OAK
4854	201.2	10	OAK
4855	199.0	6	OAK
4856	196.1	8	BIRCH
4857	200.9	8	BIRCH
4858	203.0	8	OAK
4859	203.3	8	BIRCH
4860	200.7	10	DECIDUOUS
4861	201.5	6	OAK
4862	196.7	12	OAK
4863	196.3	10	OAK
4864	193.6	10	DECIDUOUS
4865	198.1	8	BIRCH
4866	198.4	16	DECIDUOUS
4867	201.2	30	DECIDUOUS
4868	201.8	8	BIRCH
4869	202.2	24	OAK
4870	203.0	12	OAK
4871	203.5	24	OAK
4872	203.6	28	BIRCH
4874	203.1	10	OAK
4875	202.2	6	BIRCH
4876	203.6	20	OAK
4877	204.2	12	BIRCH
4878	202.9	12	BIRCH
4878	203.8	8	DECIDUOUS
4879	204.2	12	OAK
4880	204.2	6	OAK
4881	205.1	8	OAK
4882	205.5	22	OAK
4883	204.8	14	OAK
4884	205.6	8 7	DECIDUOUS
4884	205.4	18	OAK
4885	204.2	16	DECIDUOUS
4886	205.2	14	OAK
4887	206.4	14	BIRCH
4888	206.1	14	DECIDUOUS
4889	206.5	16	DECIDUOUS
4890	206.5	16	OAK
4891	206.6	12	OAK
4892	206.4	12	DECIDUOUS
4893	206.4	18	DECIDUOUS
4894	206.5	12	BIRCH
4895	206.7	20	DECIDUOUS
4896	206.7	8	OAK
4897	207.2	18	OAK
4898	206.4	10	BIRCH
4899	206.9	10	BIRCH
4900	206.3	8	OAK
4901	06.6	16	OAK
4902	206.1	14	OAK
4903	206.2	10	BIRCH
4904	207.6	18	DECIDUOUS
4905	230.8	16	OAK
4906	228.8	10	BIRCH
4907	231.0	16	DECIDUOUS
4908	228.8	8	OAK
4909	228.6	10	OAK
4910	229.4	14	LOCUST
4911	230.0	26	LOCUST
4912	230.8	28	ELM
4913	234.0	10	LOCUST
4914	233.9	12	LOCUST
4915	233.2	12	LOCUST
4916	233.8	12	LOCUST
4917	233.8	12	LOCUST
4918	233.8	12	LOCUST
4919	233.9	10	LOCUST
4920	233.8	10	LOCUST
4921	234.0	14	LOCUST
4922	234.0	14	LOCUST
4923	232.1	10	BEECH
4924	232.5	12	LOCUST
4925	232.2	8	BIRCH
4926	232.2	16	LOCUST
4927	231.8	16	BIRCH
4928	231.3	8	MAPLE
4929	231.4	12	LOCUST
4930	232.1	14	LOCUST
4931	232.5	10	LOCUST
4932	232.7	12	LOCUST
4933	233.7	8	LOCUST
4934	234.1	10	LOCUST
4935	233.6	12	LOCUST
4936	233.8	10	LOCUST
4937	233.8	16	LOCUST
4938	234.0	12	LOCUST
4939	233.6	12	LOCUST
4940	234.0	10	LOCUST
4941	232.9	8	LOCUST
4942	231.3	6	LOCUST
4943	231.2	14	OAK
4944	230.3	10	MAPLE
4945	231.7	18	BIRCH
4946	232.2	16	DECIDUOUS
4947	233.4	8	BIRCH
4948	233.1	20	DECIDUOUS
4949	232.7	10	MAPLE
4950	231.7	12	DECIDUOUS
4951	230.7	15	BIRCH
4952	230.1	14	BIRCH
4953	228.9	10	MAPLE
4954	226.6	6	DECIDUOUS
4955	226.7	6	DECIDUOUS
4956	226.6	14	CHERRY
4957	226.9	10	OAK
4958	225.8	22	BIRCH
4959	223.5	26	OAK
4960	222.9	88	BIRCH
4961	223.8	24	OAK
4962	224.7	18	OAK
4963	225.3	12	DECIDUOUS
4964	225.5	8	BIRCH
4965	224.8	10	BIRCH
4966	225.1	6	BIRCH
4967	225.1	8	BIRCH
4968	225.9	12	BIRCH
4969	226.8	20	DECIDUOUS
4970	223.8	12	MAPLE
4971	222.5	8	DECIDUOUS
4972	223.6	30	OAK
4973	223.0	14	OAK
4974	223.3	22	OAK
4975	223.0	12	DECIDUOUS
4976	222.7	14	BIRCH
4977	223.2	20	CHERRY
4978	222.9	24	OAK
4979	222.8	8	BIRCH
4980	223.0	12	DECIDUOUS
4981	221.9	50	OAK
4982	222.6	8	DECIDUOUS
4983	222.2	8	DECIDUOUS
4984	222.8	8	DECIDUOUS
4985	222.5	8	BIRCH
4986	222.4	14	BIRCH
4987	222.9	10	DECIDUOUS
4988	222.8	10	DECIDUOUS
4989	224.0	16	DECIDUOUS
4990	223.8	10	CHERRY
4991	225.5	26	DECIDUOUS
4992	225.7	20	DECIDUOUS
4993	226.6	16	DECIDUOUS
4994	226.6	30	DECIDUOUS
4995	225.6	26	BIRCH
4996	224.1	30	OAK
4997	222.9	12	BIRCH
4998	223.3	12	BIRCH
4999	223.6	20	DECIDUOUS
5000	222.4	8	DECIDUOUS
6889	225.5	8	OAK
6890	226.4	12	CHERRY
6891	226.7	7	DECIDUOUS
6892	226.4	12	BIRCH
6893	226.0	10	BIRCH
6894	225.5	14	OAK
6895	224.6	12	OAK
6896	224.6	8	OAK
6897	221.2	14	CHERRY
6898	232.3	10	DECIDUOUS
6899	230.2	16	CHERRY
6900	230.1	10	CHERRY
7000	93.6	14	DECIDUOUS
7001	93.5	8	DECIDUOUS
7002	78.4	16	DECIDUOUS
7003	80.2	14	BIRCH
7004	81.5	10	BIRCH
7005	78.4	10	MAPLE
7006	83.4	12	CEDAR
7007	84.9	12	BIRCH
7008	85.2	12	BIRCH
7009	87.3	26	OAK
7010	88.4	12	BIRCH
7011	89.2	22	OAK
7012	88.4	10	CEDAR
7013	92.0	6	DECIDUOUS
7014	94.0	6	DECIDUOUS
7015	93.6	16	DECIDUOUS
7016	92.3	6	DECIDUOUS
7017	94.5	12	DECIDUOUS
7018	96.3	8	MAPLE
7019	97.8	14	DECIDUOUS
7020	97.7	24	DECIDUOUS
7021	100.8	24	DECIDUOUS
7022	97.2	14	DECIDUOUS
7023	94.6	24	DECIDUOUS
7024	94.8	10	MAPLE
7025	95.6	24	DECIDUOUS
7026	94.7	8	DECIDUOUS
7027	99.4	8	DECIDUOUS
7028	99.7	8	DECIDUOUS
7029	101.3	14	DECIDUOUS
7030	67.0	22	DECIDUOUS
7031	69.1	16	DECIDUOUS
7032	70.7	14	DECIDUOUS
7033	77.9	22	OAK
7034	78.4	8	MAPLE
7035	79.8	10	PINE
7036	80.3	12	PINE
7037	82.9	20	PINE
7038	84.6	16	PINE
7039	85.2	16	DECIDUOUS
7040	82.4	8	DECIDUOUS
7041	81.3	18	DECIDUOUS
7042	80.7	14	PINE
7043	81.8	30	PINE
7044	78.9	8	DECIDUOUS
7045	77.2	6	MAPLE
7046	76.8	20	MAPLE
7047	77.3	22	MAPLE
7048	77.5	18	CEDAR
7049	77.9	8	MAPLE
7050	77.6	18	PINE
7051	83.2	18	DECIDUOUS
7052	80.2	18	DECIDUOUS
7053	79.9	14	DECIDUOUS
7054	79.5	30	DECIDUOUS
7055	80.2	12	DECIDUOUS
7056	80.5	16	DECIDUOUS
7057	81.5	12	DECIDUOUS
7058	82.9	8	DECIDUOUS
7059	87.0	6	DECIDUOUS
7060	86.1	18	SPRUCE
7061	85.6	14	PINE
7062	85.2	12	PINE
7063	83.5	12	PINE
7064	82.6	12	PINE
7065	78.0	12	DECIDUOUS
7066	81.5	14	DECIDUOUS
7067	84.8	28	DECIDUOUS
7068	85.1	10	BIRCH
7069	84.1	8	DECIDUOUS
7070	85.8	26	DECIDUOUS
7071	85.2	10	BIRCH
7072	86.1	22	DECIDUOUS
7073	85.9	14	DECIDUOUS
7074	87.1	28	DECIDUOUS
7075	88.6	8	DECIDUOUS
7076	88.3	8	DECIDUOUS
7077	80.5	22	DECIDUOUS
7078	86.6	6	BIRCH
7079	89.0	16	DECIDUOUS
7080	90.1	22	DECIDUOUS
7081	89.1	10	BIRCH
7082	85.0	14	DECIDUOUS
7083	82.1	14	DECIDUOUS
7084	85.1	16	DECIDUOUS
7085	81.3	6	DECIDUOUS
7086	81.9	18	DECIDUOUS
7101	189.4	10	MAPLE
7102	192.8	8	BIRCH
7103	196.1	10	DECIDUOUS
7104	199.7	8	BIRCH
7105	195.8	6	OAK
7106	199.2	16	DECIDUOUS
7107	198.8	6	BIRCH
7108	202.4	8	OAK
7109	195.6	30	DECIDUOUS
7110	194.5	14	MAPLE
7111	192.9	14	DECIDUOUS
7112	192.8	8	BIRCH
7113	193.0	8	BIRCH
7114	192.9	8	BIRCH
7115	192.5	10	OAK
7116	201.9	6	DECIDUOUS
7117	202.8	8	DECIDUOUS
7118	205.8	12	DECIDUOUS
7119	207.2	6	BIRCH
7120	207.7	10	DECIDUOUS
7121	207.2	8	DECIDUOUS
7122	207.1	8	DECIDUOUS
7123	207.2	42	DECIDUOUS
7124	230.8	8	BIRCH
7125	231.5	22	DECIDUOUS
7126	230.9	10	MAPLE
7127	229.6	12	MAPLE
7128	229.3	12	MAPLE
7129	205.6	14	DECIDUOUS
7130	204.6	36	DECIDUOUS
7131	203.2	12	DECIDUOUS
7132	203.9	16	DECIDUOUS
7133	203.3	6	OAK
7134	203.2	8	OAK
7135	201.5	6	OAK
7136	200.2	14	OAK
7137	199.3	16	DECIDUOUS
7138	200.1	10	OAK
7139	199.8	16	DECIDUOUS
7140	200.0	12	OAK
7141	196.5	8	DECIDUOUS
7142	198.5	6	BIRCH
7143	198.4	12	DECIDUOUS
7144	197.3	16	DECIDUOUS
7145	196.7	14	DECIDUOUS
7146	199.2	18	DECIDUOUS
7147	199.7	10	OAK
7148	196.2	20	DECIDUOUS
7149	191.4	8	BIRCH
7150	197.1	8	OAK
7151	203.9	14	DECIDUOUS
7152	205.8	10	DECIDUOUS
7153	201.8	22	DECIDUOUS
7154	202.4	8	OAK
7155	197.3	8	DECIDUOUS
7156	197.4	8	DECIDUOUS
7157	195.5	16	DECIDUOUS
7158	198.0	10	OAK
7159	193.8	8	DECIDUOUS
7160	192.4	8	OAK
7161	93.7	16	DECIDUOUS
7162	193.8	6	OAK
7163	192.0	18	DECIDUOUS
7164	195.4	8	OAK
7165	196.3	14	DECIDUOUS
7166	193.4	6	OAK
7167	192.3	6	DECIDUOUS
7168	190.4	16	DECIDUOUS
7169	187.2	24	DECIDUOUS
7170	190.0	6	DECIDUOUS
7171	194.7	10	DECIDUOUS
7201	195.5	8	BIRCH
7202	199.8	8	MAPLE
7203	198.1	14	DECIDUOUS
7204	202.7	6	DECIDUOUS
7205	202.5	18	OAK
7206	201.6	10	BIRCH
7207	202.0	10	DECIDUOUS
7208	202.1	10	OAK
7209	204.1	10	DECIDUOUS
7210	200.9	28	DECIDUOUS
7211	200.7	8	DECIDUOUS
7212	204.5	16	DECIDUOUS
7213	202.9	10	DECIDUOUS
7214	197.1	16	DECIDUOUS
7215	193.2	14	DECIDUOUS
7216	194.3	12	MAPLE
7217	195.4	14	BIRCH
7218	196.5	8	DECIDUOUS
7219	197.6	8	BIRCH
7220	196.3	8	DECIDUOUS
7221	193.4	10	OAK
7222	189.3	8	BIRCH
7223	189.3	8	BIRCH
7224	198.7	14	DECIDUOUS
7225	186.8	24	OAK
7226	184.2	12	BEECH
7227	191.5	8	OAK
7228	179.8	6	BIRCH
7229	177.5	8	BIRCH
7230	178.4	8	MAPLE
7231	176.0	8	BIRCH
7232	176.1	18	DECIDUOUS
7233	182.6	8	BEECH
7234	181.7	6	BEECH
7235	185.8	12	BIRCH
7236	186.3	12	BIRCH
7237	185.6	12	BEECH
7238	166.4	26	DECIDUOUS
7239	166.4	12	DECIDUOUS
7240	189.5	10	BIRCH
7241	188.7	12	DECIDUOUS
7242	190.6	18	DECIDUOUS
7243	184.5	16	DECIDUOUS
7244	190.1	8	BIRCH
7245	191.6	28	DECIDUOUS
7246	193.5	12	DECIDUOUS
7247	192.6	14	DECIDUOUS
7248	187.2	14	DECIDUOUS
7249	186.7	16	DECIDUOUS
7250	183.4	12	OAK
7251	182.1	8	DECIDUOUS
7252	177.2	18	DECIDUOUS
7253	181.4	8	DECIDUOUS
7254	184.2	12	DECIDUOUS
7255	182.5	12	BIRCH
7256	186.1	8	OAK
7257	186.0	6	BIRCH
7258	183.5	8	DECIDUOUS
7259	183.6	18	DECIDUOUS
7260	185.5	6	BIRCH
7261	185.3	10	DECIDUOUS
7262	185.3	10	DECIDUOUS
7263	184.3	6	BIRCH
7264	186.3	12	DECIDUOUS
7265	188.1	14	DECIDUOUS
7266	186.2	6	OAK
7267	184.7	8	OAK
7268	184.1	8	OAK
7269	182.6	6	OAK
7270	182.2	14	DECIDUOUS
7271	176.3	14	BIRCH
7272	179.0	10	DECIDUOUS
7273	180.1	18	DECIDUOUS
7274	182.9	12	DECIDUOUS
7275	181.4	8	OAK
7276	186.5	10	DECIDUOUS
7277	183.4	24	DECIDUOUS
7278	183.2	8	OAK
7279	180.1	16	DECIDUOUS
7280	179.2	10	OAK
7281	170.3	16	DECIDUOUS
7282	168.2	8	DECIDUOUS
7283	165.3	10	DECIDUOUS
7284	162.7	8	DECIDUOUS
7285	161.9	6	DECIDUOUS
7286	162.4	6	OAK
7287	160.1	10	BIRCH
7288	158.6	16	DECIDUOUS
7289	157.4	6	DECIDUOUS
7290	151.3	8	DECIDUOUS
7291	148.0	8	DECIDUOUS
7292	145.7	6	DECIDUOUS
7293	149.3	6	DECIDUOUS
7294	150.3	6	DECIDUOUS
7295	150.4	16	DECIDUOUS
7296	150.1	6	OAK
7297	153.8	8	OAK
7298	154.0	8	OAK
7299	158.2	6	DECIDUOUS
7300	163.3	12	OAK
7301	170.6	8	OAK
7302	173.2	8	OAK
7303	171.3	8	DECIDUOUS
7304	171.7	8	OAK
7305	168.2	8	OAK
7306	166.9	8	OAK
7307	167.0	10	DECIDUOUS
7308	167.1	12	DECIDUOUS
7309	169.0	6	OAK
7310	169.8	8	OAK
7311	171.6	8	OAK
7312	176.9	12	OAK
7313	174.0	8	OAK
7314	172.1	8	DECIDUOUS
7315	172.8	8	DECIDUOUS
7316	172.7	6	DECIDUOUS
7317	172.4	14	DECIDUOUS
7318	172.4	8	DECIDUOUS
7319	171.8	8	DECIDUOUS
7320	171.7	8	OAK
7321	171.8	8	DECIDUOUS
7322	169.7	10	DECIDUOUS
7323	168.3	14	DECIDUOUS
7324	169.0	10	OAK
7325	167.6	8	DECIDUOUS
7326	162.1	6	OAK
7327	163.5	14	DECIDUOUS
7328	159.8	6	OAK
7329	157.3	6	DECIDUOUS
7330	156.2	12	BIRCH
7331	158.4	8	DECIDUOUS
7332	158.7	10	OAK
7333	165.7	14	DECIDUOUS
7334	166.9	8	OAK
7335	163.3	6	OAK
7336	161.7	8	DECIDUOUS
7337	159.5	18	DECIDUOUS
7338	156.1	14	DECIDUOUS
7339	164.4	10	OAK
7340	160.8	10	DECIDUOUS
7341	155.3	8	DECIDUOUS
7342	151.8	6	OAK
7343	149.4	8	OAK
7344	148.8	8	OAK
7345	145.5	8	DECIDUOUS
7346	144.1	8	DECIDUOUS
7347	151.7	8	OAK
7348	151.7	8	DECIDUOUS
7349	160.0	12	DECIDUOUS
7350	161.5	10	DECIDUOUS
7351	167.9	10	OAK
7352	168.1	8	DECIDUOUS
7353	167.9	12	DECIDUOUS
7354	170.5	8	DECIDUOUS
7355	169.8	8	DECIDUOUS
7356	168.9	14	DECIDUOUS
7357	163.9	12	OAK
7358	170.3	10	OAK
7359	173.1	8	OAK
7360	173.4	8	DECIDUOUS
7361	172.9	6	DECIDUOUS
7362	173.2	6	OAK
7363	172.8	8	OAK
7364	172.4	6	OAK
7365	167.5	16	DECIDUOUS
7366	170.3	8	DECIDUOUS
7367	162.8	16	DECIDUOUS
7368	159.9	8	OAK
7369	155.0	6	DECIDUOUS
7370	152.0	18	DECIDUOUS
7371	163.0	8	BIRCH
7372	165.0	6	BIRCH
7373	166.7	8	OAK
7374	166.3	8	OAK
7375	165.4	10	OAK
7376	167.2	12	DECIDUOUS
7377	164.8	12	OAK
7378	204.8	20	DECIDUOUS
7379	205.1	8	BIRCH
7380	206.6	8	OAK
7381	206.1	6	OAK
7382	205.3	8	DECIDUOUS
7383	205.4	8	MAPLE
7384	205.1	10	MAPLE
7385	205.1	14	OAK
7386	204.4	12	DECIDUOUS
7387	204.4	22	OAK
7388	203.9	10	OAK
7389	204.4	22	DECIDUOUS
7390	204.3	8	BIRCH
7391	204.5	14	DECIDUOUS
7392	205.3	6	DECIDUOUS
7393	204.3	8	MAPLE
7394	203.7	10	BIRCH
7395	202.9	8	OAK
7396	204.1	8	MAPLE
7397	205.9	8	DECIDUOUS
7398	206.2	12	BIRCH
7399	207.1	14	DECIDUOUS
7400	207.2	14	OAK
7401	206.0	10	BIRCH
7402	207.5	8	BIRCH
7403	207.6	10	BIRCH
7404	206.6	8	OAK
7405	204.2	18	DECIDUOUS
7406	205.6	8	OAK
7407	206.4	8	CEDAR
7408	206.8	8	OAK
7409	206.1	10	OAK
7410	206.2	10	BIRCH
7411	205.5	6	DECIDUOUS
7412	205.2	8	BIRCH
7413	204.8	10	OAK
7414	203.4	10	OAK
7415	204.4	12	OAK
7416	204.6	8	DECIDUOUS
7417	203.3	8	OAK
7418	202.8	6	OAK
7419	202.8	12	DECIDUOUS
7420	202.7	6	OAK
7421	202.8	8	OAK
7422	204.3	16	DECIDUOUS
7423	203.7	8	OAK
7424	205.2	12	DECIDUOUS
7425	205.2	8	BIRCH
7426	205.9	8	DECIDUOUS
7427	207.1	10	DECIDUOUS
7428	204.4	8	OAK
7429	204.0	8	OAK
7430	204.2	10	OAK
7431	204.1	6	OAK
7432	204.4	10	DECIDUOUS
7433	205.4	10	OAK
7434	203.1	8	OAK
7435	203.4	18	DECIDUOUS
7436	203.6	8	OAK
7437	203.9	6	OAK
7438	203.5	6	OAK
7439	203.6	8	BIRCH
7440	203.3	8	OAK
7441	203.1	6	DECIDUOUS
7442	203.5	10	OAK
7443	203.2	6	OAK
7444	202.9	6	OAK
7445	203.0	6	OAK
7446	202.8	8	OAK
7447	203.1	10	OAK
7448	203.2	6	OAK
7449	203.4	8	OAK
7450	202.4	12	DECIDUOUS
7451	203.3	8	DECIDUOUS
7452	202.7	6	BIRCH
7453	201.4	12	DECIDUOUS
7454	198.3	12	OAK
7455	201.2	6	OAK
7456	200.8	10	OAK
7457	201.3	8	OAK
7458	201.6	8	DECIDUOUS
7459	201.0	8	OAK
7460	200.7	8	BIRCH
7461	200.1	8	DECIDUOUS
7462	199.1	6	DECIDUOUS
7463	201.1	18	DECIDUOUS
7464	199.5	6	DECIDUOUS
7465	198.8	8	OAK
7466	202.2	8	OAK
7468	202.4	14	DECIDUOUS
7469	201.7	14	OAK
7471	203.4	8	BIRCH
7472	203.4	6	OAK
7473	202.9	6	BIRCH
7474	202.9	14	DECIDUOUS
7475	203.9	12	OAK
7476	202.6	30	DECIDUOUS
7477	202.3	6	DECIDUOUS
7478	204.7	20	OAK
7479	204.7	18	DECIDUOUS
7480	204.2	50	DECIDUOUS
7481	204.1	24	DECIDUOUS
7482	204.6	8	OAK
7483	204.6	20	DECIDUOUS
7485	205.4	10	DECIDUOUS
7486	205.3	6	BIRCH
7487	205.1	6	DECIDUOUS
7488	205.3	8	BIRCH
7489	204.9	12	DECIDUOUS
7490	205.2	6	OAK
7491	205.3	18	BIRCH
7492	204.9	12	DECIDUOUS
7493	204.2	8	OAK
7494	204.7	6	OAK
7495	205.9	10	DECIDUOUS
7496	206.6	10	BIRCH
7497	206.0	6	BEECH
7498	206.0	24	BEECH
7499	206.1	8	BIRCH
7500	205.6	10	OAK
7501	206.3	6	BIRCH
7502	206.4	8	OAK
7503	206.5	8	BIRCH
7504	206.3	10	DECIDUOUS
7505	206.2	6	DECIDUOUS
7506	206.2	10	BIRCH
7507	206.1	14	DECIDUOUS
7508	206.1	8	OAK
7509	205.8	8	OAK
7510	206.1	12	OAK
7511	206.5	12	OAK
7512	206.1	6	BIRCH
7513	206.3	16	OAK
7514	205.4	14	DECIDUOUS
7515	205.1	16	DECIDUOUS
7516	204.7	10	DECIDUOUS
7517	204.8	8	OAK
7518	203.2	8	OAK
7519	201.9	12	DECIDUOUS
7520	203.3	8	OAK
7521	204.2	8	DECIDUOUS
7522	204.3	8	DECIDUOUS
7523	204.8	12	BIRCH
7524	205.3	10	BIRCH
7525	205.3	10	DECIDUOUS
7526	206.0	8	BIRCH
7527	205.9	10	OAK
7528	205.7	16	DECIDUOUS
7529	205.8	16	DECIDUOUS
7530	205.6	6	OAK
7531	205.7	8	MAPLE
7532	204.9	10	DECIDUOUS
7533	205.0	20	DECIDUOUS
7534	205.1	8	DECIDUOUS
7535	205.2	14	DECIDUOUS
7536	205.0	14	BEECH
7537	204.9	22	BEECH
7538	204.2	8	OAK
7539	204.3	10	BIRCH
7540	203.8	20	DECIDUOUS
7541	203.4	8	DECIDUOUS
7542	204.2	8	BIRCH
7543	203.9	10	DECIDUOUS
7544	204.4	8	OAK
7545	204.5	8	OAK
7546	204.5	8	DECIDUOUS
7547	203.3	18	DECIDUOUS
7548	202.0	6	OAK
7549	203.1	18	DECIDUOUS
7550	202.9	8	BIRCH
7551	203.2	8	OAK
7552	202.7	6	BIRCH
7553	202.2	8	BIRCH
7554	201.9	14	DECIDUOUS
7555	200.4	8	BIRCH
7556	200.0	14	BIRCH
7557	202.8	12	DECIDUOUS
7558	202.2	6	OAK
7559	202.0	14	OAK
7560	200.0	8	BIRCH
7561	199.0	6	OAK
7562	199.0	10	DECIDUOUS
7563	199.0	16	DECIDUOUS
7564	197.8	10	DECIDUOUS
7565	197.6	8	BIRCH
7566	197.9	12	DECIDUOUS
7567	197.7	8	OAK
7568	198.0	8	BIRCH
7569	198.3	8	BIRCH
7570	198.5	8	OAK
7571	198.3	8	DECIDUOUS
7572	199.5	16	DECIDUOUS
7573	200.0	18	MAPLE
7574	201.0	10	OAK
7575	201.1	6	OAK
7576	200.5	6	BIRCH
7576	205.3	8	OAK
7577	200.2	12	DECIDUOUS
7578	201.1	8	BIRCH
7579	203.8	10	OAK
7580	202.3	16	DECIDUOUS
7581	202.1	10	OAK
7582	200.8	8	OAK
7583	203.0	8	DECIDUOUS
7584	203.8	10	OAK
7585	204.8	6	OAK
7587	205.0	14	DECIDUOUS
7588	205.1	18	DECIDUOUS
7589	206.3	14	DECIDUOUS
7590	206.0	36	DECIDUOUS
7591	206.0	6	OAK
7592	204.7	10	DECIDUOUS
7593	203.5	6	OAK
7594	200.5	10	OAK
7595	201.7	8	BIRCH
7596	203.6	8	MAPLE
7597	204.3	16	DECIDUOUS
7598	205.3	18	DECIDUOUS
7599	207.4	6	DECIDUOUS
7600	207.0	8	CEDAR
7600	238.3	18	DECIDUOUS
7601	238.1	18	DECIDUOUS
7602	237.8	16	CHERRY
7603	237.5	12	DECIDUOUS
7604	237.3	14	DECIDUOUS
7605	236.1	20	MAPLE
7606	235.8	12	DECIDUOUS
7607	236.3	12	OAK
7608	235.8	8	BIRCH
7609	234.8	14	DECIDUOUS
7610	235.0	10	MAPLE
7611	235.2	16	MAPLE
7612	235.8	12	MAPLE
7613	236.8	28	OAK
7614	235.8	18	OAK
7615	35.1	8	DECIDUOUS
7616	234.8	16	DECIDUOUS
7617	233.8	10	BIRCH
7618	234.4	24	BIRCH
7619	234.0	6	BIRCH
7620	235.5	18	DECIDUOUS
7621	235.0	10	DECIDUOUS
7622	233.8	8	BIRCH
7623	234.1	18	OAK
7624	234.2	16	DECIDUOUS
7625	234.3	18	OAK
7626	233.3	8	DECIDUOUS
7627	232.1	10	DECIDUOUS
7628	236.8	12	DECIDUOUS
7629	237.7	10	OAK
7630	238.1	16	DECIDUOUS
7631	238.2	18	DECIDUOUS
7632	237.7	8	BIRCH
7633	238.0	18	DECIDUOUS
7634	238.3	16	DECIDUOUS
7635	237.4	8	MAPLE
7636	237.1	12	DECIDUOUS
7637	236.3	36	BIRCH
7638	235.7	14	OAK
7639	235.4	20	OAK
7640	235.4	12	BIRCH
7641	236.7	16	OAK
7642	236.9	12	OAK
7643	236.6	8	OAK
7644	237.2	18	DECIDUOUS
7645	237.4	14	DECIDUOUS
7646	237.6	8	DECIDUOUS
7647	238.3	8	DECIDUOUS
7648	239.4	28	OAK
7649	239.0	12	CHERRY
7650	240.5	16	DECIDUOUS
7651	239.8	12	MAPLE
7652	239.7	22	DECIDUOUS
7653	239.0	18	DECIDUOUS
7654	236.6	12	BIRCH
7654	238.5	12	BIRCH
7655	238.5	8	BIRCH
7656	238.2	8	BIRCH
7657	238.7	26	OAK
7658	238.4	14	BIRCH
7659	235.8	14	OAK
7660	235.4	14	CEDAR
7661	236.2	16	BIRCH
7662	236.2	8	DECIDUOUS
7663	236.7	16	CHERRY
7665	236.5	14	DECIDUOUS
7666	235.7	16	DECIDUOUS
7667	236.4	20	DECIDUOUS
7668	236.8	20	DECIDUOUS
7669	236.4	22	DECIDUOUS
7670	236.4	10	CEDAR
7671	235.5	12	CHERRY
7672	236.4	22	DECIDUOUS
7673	235.2	22	DECIDUOUS
7674	234.7	18	DECIDUOUS
7675	234.6	16	DECIDUOUS
7676	238.5	18	BIRCH
7677	238.7	8	DECIDUOUS
7678	238.7	18	BIRCH
7679	238.2	12	OAK
7680	238.0	36	BIRCH
7681	236.6	12	DECIDUOUS
7682	237.5	22	MAPLE
7683	237.4	8	CEDAR
7684	239.7	14	DECIDUOUS
7685	239.4	20	BIRCH
7686	239.2	22	DECIDUOUS
7687	240.4	12	DECIDUOUS
7688	239.2	22	DECIDUOUS
7689	238.6	16	DECIDUOUS
7690	236.6	8	CEDAR
7691	238.6	14	CHERRY
7692	239.6	22	DECIDUOUS
7693	237.9	10	CEDAR
7694	237.3	16	DECIDUOUS
7695	237.1	18	DECIDUOUS
7696	236.6	8	CEDAR
7697	236.1	8	CEDAR
7698	234.0	12	DECIDUOUS
7699	233.3	16	CHERRY
7700	233.5	14	DECIDUOUS
7701	233.9	14	DECIDUOUS
7702	234.4	16	MAPLE
7704	231.4	12	DECIDUOUS
7705	231.3	12	DECIDUOUS
7706	230.2	8	BIRCH
7707	229.8	22	OAK
7708	229.4	6	DECIDUOUS
7709	231.4	14	DECIDUOUS
7710	231.9	12	DECIDUOUS
7711	232.9	20	DECIDUOUS
7712	232.8	14	DECIDUOUS
7713	232.2	10	DECIDUOUS
7714	230.6	12	CHERRY
7715	231.2	12	DECIDUOUS
7716	232.1	8	DECIDUOUS
7717	233.2	14	MAPLE
7718	232.7	8	DECIDUOUS
7719	233.3	6	DECIDUOUS
7720	233.8	12	DECIDUOUS
7721	233.6	12	DECIDUOUS
7722	233.2	10	DECIDUOUS
7723	234.6	14	DECIDUOUS
7724	235.0	12	DECIDUOUS
7725	234.3	12	DECIDUOUS
7726	232.8	28	DECIDUOUS
7727	233.0	6	CHERRY
7728	232.9	22	DECIDUOUS
7729	235.6	8	DECIDUOUS
7730	235.3	8	DECIDUOUS
7731	233.8	6	DECIDUOUS
7732	233.6	18	DECIDUOUS
7733	230.6	10	DECIDUOUS
7734	231.4	12	DECIDUOUS
7735	232.8	16	DECIDUOUS
7736	231.9	8	BIRCH
7737	231.8	14	BIRCH
7738	232.9	6	DECIDUOUS
7739	232.0	8	DECIDUOUS
7740	233.4	14	CHERRY
7741	233.7	12	DECIDUOUS
7742	234.2	6	CHERRY
7743	234.1	8	CHERRY
7744	234.1	10	DECIDUOUS
7745	232.6	8	CHERRY
7746	232.9	10	DECIDUOUS
7747	233.1	36	DECIDUOUS
7748	232.8	10	DECIDUOUS
7749	233.2	12	DECIDUOUS
7750	232.7	10	DECIDUOUS
7751	233.1	16	DECIDUOUS
7752	233.0	14	CHERRY
7753	232.1	10	DECIDUOUS
7754	232.5	14	DECIDUOUS
7755	231.9	28	DECIDUOUS
7756	231.8	14	BIRCH
7757	230.4	14	DECIDUOUS
7758	230.8	16	BIRCH
7759	227.9	10	BIRCH
7760	227.1	24	CHERRY
7761	227.2	14	DECIDUOUS
7762	231.2	8	DECIDUOUS
7763	230.6	18	DECIDUOUS
7764	230.2	18	DECIDUOUS
7765	227.9	14	DECIDUOUS
7766	227.7	12	DECIDUOUS
7767	201.7	8	OAK
7767	225.9	12	DECIDUOUS
7768	225.9	10	DECIDUOUS
7769	224.6	12	DECIDUOUS
7770	225.6	10	DECIDUOUS
7771	226.5	12	CHERRY
7772	226.7	12	CHERRY
7773	228.0	10	DECIDUOUS
7774	228.5	12	DECIDUOUS
7775	230.4	30	OAK
7776	228.9	10	DECIDUOUS
7777	230.5	8	CHERRY
7778	231.8	10	DECIDUOUS
7779	231.5	16	CHERRY
7780	238.9	22	DECIDUOUS
7781	238.5	8	BEECH
7782	239.4	22	DECIDUOUS
7783	238.8	14	OAK
7784	236.7	12	BIRCH
7785	236.2	12	BIRCH
7786	235.8	10	BIRCH
7787	235.2	14	DECIDUOUS
7788	235.2	20	DECIDUOUS
7789	233.5	16	DECIDUOUS
7790	232.1	14	CHERRY
7791	230.1	18	DECIDUOUS
7792	230.4	26	CHERRY
7793	237.0	16	BIRCH
7794	237.2	14	OAK
7795	237.6	14	BEECH
7796	236.9	18	DECIDUOUS
7797	236.0	20	DECIDUOUS
7798	235.8	10	BIRCH
7799	235.3	12	DECIDUOUS
7800	234.2	12	MAPLE
7801	233.6	16	CHERRY
7802	233.3	12	BIRCH
7803	232.7	12	DECIDUOUS
7804	232.7	12	BIRCH
7805	232.6	10	BIRCH
7806	231.8	8	DECIDUOUS
7807	231.8	12	BIRCH
7808	230.8	8	BIRCH
7809	231.0	14	CHERRY
7810	231.1	8	CHERRY
7811	229.1	8	DECIDUOUS
7812	230.1	8	DECIDUOUS
7813	230.1	14	CHERRY
7814	230.0	16	CHERRY
7816	230.1	6	MAPLE
7817	229.2	12	MAPLE
7818	227.6	26	CHERRY
7819	231.3	10	CHERRY
7820	229.7	28	DECIDUOUS
7821	230.0	30	MAPLE
7822	228.7	34	CHERRY
7823	227.9	8	BIRCH
7824	225.8	14	CHERRY
7825	224.8	8	BIRCH
7826	225.3	24	OAK
7827	225.8	10	CEDAR
7828	225.8	18	DECIDUOUS
7829	228.8	12	DECIDUOUS
7830	228.7	8	DECIDUOUS
7831	228.5	16	DECIDUOUS
7832	228.1	8	DECIDUOUS
7833	227.9	8	DECIDUOUS
7834	228.2	8	DECIDUOUS
7835	228.1	14	DECIDUOUS
7836	226.7	12	CHERRY
7837	222.7	8	CEDAR
7838	223.0	18	DECIDUOUS
7839	224.8	20	DECIDUOUS
7840	226.8	18	MAPLE
7841	224.7	8	CEDAR
7842	225.1	12	CHERRY
7843	225.4	12	MAPLE
7844	224.9	8	MAPLE
7845	221.6	14	MAPLE
7846	220.9	22	MAPLE
7847	220.9	8	CHERRY
7848	219.7	12	CHERRY
7849	219.9	28	CHERRY
7850	221.7	18	MAPLE
7851	221.4	8	MAPLE
7852	221.3	12	MAPLE
7853	220.7	18	CHERRY
7854	220.0	10	CHERRY
7855	219.6	12	MAPLE
7856	219.0	14	CHERRY
7857	220.5	18	DECIDUOUS
7858	220.5	16	DECIDUOUS
7859	220.4	18	DECIDUOUS
7860	220.3	14	DECIDUOUS
7861	220.2	18	DECIDUOUS
7862	218.0	24	MAPLE
7863	218.4	12	DECIDUOUS
7864	216.9	14	DECIDUOUS
7865	217.6	20	CHERRY
7866	217.2	8	MAPLE
7867	217.2	14	MAPLE
7868	217.0	6	DECIDUOUS
7869	219.3	12	DECIDUOUS
7870	219.4	14	DECIDUOUS
7871	218.4	18	MAPLE
7872	218.3	18	MAPLE
7873	217.0	12	DECIDUOUS
7874	216.1	14	MAPLE
7875	215.7	16	DECIDUOUS
7876	215.7	24	DECIDUOUS
7877	211.4	10	MAPLE
7878	211.3	8	MAPLE
7879	211.9	6	MAPLE
7880	213.6	30	DECIDUOUS
7881	213.3	6	MAPLE
7882	212.1	20	DECIDUOUS
7883	213.3	14	BIRCH
7884	213.5	10	MAPLE
7885	213.5	8	MAPLE
7886	214.2	14	BIRCH
9490	234.2	12	DECIDUOUS
9491	234.6	20	DECIDUOUS
9492	236.8	14	BIRCH
9493	236.6	14	BIRCH
9494	236.9	12	LOCUST
9495	236.0	14	CHERRY
9496	236.7	12	BIRCH
9497	236.5	18	LOCUST
9498	236.9	12	LOCUST
9499	236.7	12	LOCUST
9500	236.7	12	LOCUST
9501	237.3	18	CHERRY
9502	236.3	16	OAK
9503	235.1	16	BIRCH
9504	234.6	32	LOCUST
9505	234.1	16	BIRCH
9506	233.2	18	LOCUST
9507	233.2	18	OAK
9508	232.6	16	OAK
9509	231.3	14	CHERRY
9510	230.7	22	OAK
9511	232.0	12	MAPLE
9512	232.7	20	OAK
9513	231.9	14	DECIDUOUS
9514	231.7	14	BIRCH
9515	232.1	16	DECIDUOUS
9516	230.6	12	DECIDUOUS
9517	225.8	28	MAPLE
9518	224.1	16	CHERRY
9519	224.6	14	LOCUST
9520	223.9	14	MAPLE
9521	223.5	14	LOCUST
9522	222.1	24	LOCUST
9523	220.1	18	MAPLE
9524	219.5	18	MAPLE
9525	215.8	22	MAPLE
9526	212.8	16	DECIDUOUS
9527	207.3	25	MAPLE
9528	207.2	12	MAPLE
9529	206.1	26	MAPLE
9530	206.2	16	BIRCH
9531	206.0	32	MAPLE
9532	206.0	16	MAPLE
9533	206.3	24	MAPLE
9534	206.3	14	MAPLE
9535	206.4	24	MAPLE
9536	207.4	20	MAPLE
9537	207.9	18	MAPLE
9538	208.8	24	MAPLE
9539	208.8	42	MAPLE
9540	208.8	12	MAPLE
9541	208.4	14	MAPLE
9542	209.3	18	MAPLE
9543	209.5	38	MAPLE
9544	209.8	22	MAPLE
9545	209.6	12	MAPLE
9546	209.9	12	MAPLE
9547	210.4	18	MAPLE
9548	210.8	18	MAPLE
9549	210.5	24	OAK
9550	211.3	18	OAK
9551	211.4	16	MAPLE
9552	211.5	20	MAPLE
9553	211.9	14	MAPLE
9525	215.8	22	OAK
9554	211.9	18	OAK
9555	212.3	24	MAPLE
9556	210.8	30	MAPLE
9557	212.7	22	CHERRY
9558	207.7	12	CHERRY
9559	209.2	20	CHERRY
9560	209.6	22	MAPLE
9561	209.1	16	PINE
9562	209.3	20	PINE
9563	208.6	22	MAPLE
9564	207.5	16	CHERRY
9565	207.5	18	MAPLE
9566	207.6	20	MAPLE
9567	208.1	16	MAPLE
9568	207.0	24	MAPLE
9569	207.6	32	MAPLE
9570	206.9	16	LOCUST
9571	206.8	16	LOCUST
9572	206.5	16	CHERRY
9573	206.2	12	LOCUST
9574	205.6	20	LOCUST
9575	205.9	12	LOCUST
9576	206.3	12	LOCUST
9577	205.7	12	LOCUST
9578	205.4	16	BIRCH
9579	206.7	22	MAPLE
9580	207.2	14	MAPLE
9581	207.3	16	MAPLE
9582	207.1	12	MAPLE
9583	207.4	16	LOCUST
9584	206.5	20	CHERRY
9585	207.4	38	OAK
9586	206.5	18	BIRCH
9587	205.3	36	OAK
9588	205.1	16	SYCAMORE
9589	205.1	12	MAPLE
9590	205.7	18	OAK
9591	205.0	18	OAK
9592	206.0	20	MAPLE
9593	206.1	14	LOCUST
9594	206.4	12	CHERRY
9595	205.5	12	OAK
9596	206.9	28	CHERRY
9597	206.5	14	OAK
9598	203.7	12	OAK
9599	203.9	26	OAK
9600	203.7	12	LOCUST
9601	204.2	14	CHERRY
9602	205.1	38	OAK
9603	203.8	12	MAPLE
9604	202.3	16	MAPLE
9605	200.8	16	MAPLE
9606	201.0	20	MAPLE
9607	199.8	16	MAPLE
9608	199.9	14	MAPLE
9609	199.8	18	BIRCH
9610	199.6	18	BIRCH
9611	199.2	16	BIRCH
9612	200.1	12	MAPLE
9613	199.9	12	MAPLE
9614	202.3	22	MAPLE
9615	202.8	12	CHERRY
9616	203.8	20	CHERRY
9617	204.1	22	OAK
9618	204.4	18	CHERRY
9619	204.4	18	MAPLE
9620	205.6	24	MAPLE
9621	204.5	16	MAPLE
9622	204.8	14	BIRCH
9623	204.7	12	LOCUST
9624	202.9	32	OAK
9625	200.7	12	BIRCH
9626	200.9	18	MAPLE
9627	200.2	12	DECIDUOUS
9628	203.0	24	OAK
9629	197.9	22	BIRCH
9630	194.4	16	BIRCH
9631	191.2	12	BIRCH
9632	196.8	20	OAK
9633	205.7	14	BIRCH
9634	205.1	16	BIRCH
9635	202.7	16	BIRCH
9636	196.7	52	OAK
9637	200.7	16	DECIDUOUS
9638	201.5	12	OAK
9639	206.5	12	BIRCH
9640	207.2	38	OAK
9641	203.7	32	BEECH
9642	205.3	30	OAK
9643	206.5	12	BIRCH
9644	203.8	22	BIRCH
9645	200.4	14	MAPLE
9646	204.3	20	CHERRY
9647	203.9	18	CHERRY
9648	204.4	12	BIRCH
9649	200.8	14	MAPLE

NOTE:
TREES WITHIN PROPOSED ROADWAY, ADJACENT SLOPE AREAS, DRAINAGE EASEMENT AREAS AND RECHARGE BASIN AREA HAVE BEEN DESCRIBED BY SPECIES. "DECIDUOUS" HAS, IN SOME CASES, BEEN USED TO DESCRIBE TREES WITHIN THE PROPOSED CONSERVATION AREAS AND LOT AREAS SUBJECT TO FUTURE SPECIFIC SITE PLAN REVIEW.

DRAWING ALTERATION

IT IS A VIOLATION OF LAW FOR ANY PERSON, UNLESS ACTING UNDER THE DIRECTION OF LICENSED ARCHITECT, PROFESSIONAL ENGINEER, LANDSCAPE ARCHITECT, OR LAND SURVEYOR TO ALTER ANY ITEM ON THIS DOCUMENT IN ANY WAY.

ANY LICENSEE WHO ALTERS THIS DOCUMENT IS REQUIRED BY LAW TO AFFIX HIS OR HER SEAL AND THE NOTATION "ALTERED BY" FOLLOWED BY HIS OR HER SIGNATURE AND SPECIFIC DESCRIPTION OF THE ALTERATIONS. PURSUANT TO EDUCATION LAW SECTION 7209

No.	DATE	REVISION
1	12-23-11	TREE NOTE ADDED

THE OAKS AT MILL RIVER

MILL RIVER ROAD
INC. VILLAGE OF UPPER BROOKVILLE
NASSAU COUNTY, NEW YORK

TREE LISTING

JOSEPH E. DIOGUARDI Jr.
ENGINEER/LAND SURVEYOR
110 BAYVILLE AVENUE
BAYVILLE, NEW YORK 11709
PHONE/FAX (516) 628 - 9291

SCALE:
DATE: 11-21-11